

ABBREVIATIONS:

A/C	AIR CONDITIONER / CONDITIONING	FOS	FACE OF STUDS	QT	QUARRY TILE
AB	ANCHOR BOLT	FRFP	FIREPROOF	QTY	QUANTITY
ABV	ABOVE	FR	FIRE RATED		
ACT	ACOUSTIC CEILING TILE	FT	FOOT, FEET	R	RISER
ADJ	ADJACENT	FTG	FOOTING	RAD	RADIUS
AFT	ABOVE FINISHED FLOOR	FUR	FURRING	RCP	REFLECTED
ALT	ALTERNATE	FUT	FUTURE		CEILING PLAN
ALUM	ALUMINUM			RD	ROOF DRAIN
ANOD	ANODIZED	GA	GAUGE	RE / REF	REFER, REFERENCE
AP	ACCESS PANEL	GALV	GALVANIZED	REFR	REFRIGERATOR
APL	APPROXIMATELY	GB	GRAB BAR	REG	REGISTER
APPROX	APPROXIMATELY	GC	GENERAL CONTRACTOR	REIN	REINFORCE
ARCH	ARCHITECTURAL	GL	GLASS	REQ	REQUIRE(D)
ASPH	ASPHALT	GR	GRADE	RESIL	RESILIENT
AUTO	AUTOMATIC	GYP	GYPSPUM	REV	REVERSE(D), REVISION
AVG	AVERAGE	GYP BD	GYPSPUM BOARD	RFC	ROOFING
				RFL	REFLECTED
BD	BOARD	HB	HOSE BIB	RH	RIGHT HAND
BITUM	BITUMINOUS	HC	HOLLOW CORE	RM	ROOM
BLDG	BUILDING	HDR	HEADER	RO	ROUGH OPENING
BLK	BLOCK	HDWD	HARDWOOD		
BLKG	BLOCKING	HDWR	HARDWARE	S	SOUTH
BM	BEAM	HMT	HOLLOW METAL	SC	SCHEDULE
BO	BOTTOM OF	HOR/HORIZ	HORIZONTAL	SECT	SECTION
		HR	HANDRAIL, HOUR	SF	SQUARE FEET
CAB	CABINET	HT	HEIGHT	SH	SHELF
CARP	CARPET	HTR	HEATER	SHT	SHEET
CB	CATCH BASIN	HVAC	HEATING, VENTILATION, AIR CONDITIONING	SHWR	SHOWER
CEM	CEMENT	HW	HOT WATER	SIM	SIMILAR
CER	CERAMIC			SLDG	SLIDING
CI	CAST IRON	ID	INSIDE DIAMETER	SOG	SQUARE METERS
CL	CLOSET	IN	INCH(ES)	SOG	SLAB ON GRADE
CLG	CEILING	INCL	INCLUDE(D), INCLUDING	SPEC	SPECIFY, SPECIFICATION
CLR	CLEAR	INSUL	INSULATE, INSULATION	SPKL	SPRINKLER
CMU	CONCRETE MASONRY UNIT	INT	INTERIOR	SPKR	SPEAKER
CNTR	COUNTER	JST	JOIST	SS	SQUARE
COL	COLUMN	JT	JOINT	STD	STANDARD
CONC	CONCRETE	LAM	LAMINATE(D)	STL	STEEL
COND	CONDITION	LAV	LAVATORY	STOR	STORAGE
CONN	CONNECTION	LF	LEAR FOOT / FEET	STRUCT	STRUCTURAL
CONST	CONSTRUCTION	LH	LEFT HAND	SUSP	SUSPENDED
CONT	CONTINUOUS	LKR	LOCKER	SW	SWITCH
CORR	CORRIDOR	LR	LIVING ROOM	SYM	SYMMETRICAL
CPT	CARPET TILE	LTR	LARGE	SYN	SYNTHETIC
CSK	COUNTERSUNK	LT	LIGHT	STS	SYSTEM
CT	CERAMIC TILE	LVR	LOUVER		
CTR	CENTRE				
CW	COLD WATER				
DBL	DOUBLE	M	METERS	T	TREAD
DEMO	DEMOLISH / DEMOLITION	MAINT	MAINTENANCE	T&B	TOP AND BOTTOM
DF	DRINKING FOUNTAIN	MATL	MATERIAL	T&G	TONGUE AND GROVE
DIA	DIAMETER	MAX	MAXIMUM	TB	TOWEL BAR
DM	DIMENSION	MECH	MECHANICAL	TBD	TO BE DETERMINED
DSP	DISPENSER	MEMB	MEMBRANE	TC	TOP OF CURB
DIV	DIVISION	MEZZ	MEZZANINE	TEL	TELEPHONE
DN	DOWN	MFR	MANUFACTURER	TEMP	TEMPORARY/TEMPERATURE
DO	DOOR	MIN	MINIMUM	TER	TERRAZZO
DS	DOWN SPOUT	MIR	MIRROR	TF	TOP OF FOOTING
DTL	DETAIL	MISC	MISCELLANEOUS	THK	THICK, THICKNESS
DWG	DRAWING	MO	MOUNTED	THR	THRESHOLD
DWR	DRAWER	MTD	MOUNTED	THRU	THROUGH
		MTL	METAL	TO	TOP OF
E	EAST	MUL	MULLION	TOC	TOP OF CONCRETE
EA	EACH			TOL	TOILET
EL	ELEVATION	N	NORTH	TOP	TOP OF PARAPET
ELEC	ELECTRICAL	N/A	NOT APPLICABLE	TOS	TOP OF SLAB
ELEV	ELEVATOR	NIC	NOT IN CONTRACT	TP	TOP OF PAVEMENT
EMER	EMERGENCY	NO	NUMBER	TPD	TOILET PAPER DISPENSER
ENG	ENGINEER	NOM	NOMINAL	TS	TOP OF STEEL
EOS	EDGE OF SLAB	NTS	NOT TO SCALE	TV	TELEVISION
EQ	EQUAL(LY)			TYP	TYPICAL
EQUIP	EQUIPMENT	O/	OVER	UNFIN	UNFINISHED
EST	ESTIMATE	OA	OVER ALL	UNO	UNLESS NOTED OTHERWISE
EW	EACH WAY	OC	ON CENTRE	UR	URINAL
EX/EXIST	EXISTING	OD	OUTSIDE DIAMETER		
EXP	EXPANSION	OFF	OFFICE	V	VOLT(S)
EXT	EXTERIOR	OH	OVERHANG	VCT	VINYL COMPOSITE TILE
FA	FIRE ALARM	OPNG	OPENING	VERT	VERTICAL
FAST	FASTEN(ER)	OPP	OPPOSITE	VEST	VESTIBULE
FD	FLOOR DRAIN	OVHD	OVERHEAD	VER	VERIFY
FDN	FOUNDATION			VOL	VOLUME
FE	FIRE EXTINGUISHER	PEDESTAL	PERIMETER	W	WEST
FEC	FIRE EXTINGUISHER CABINET	PERF	PERFORATED	W/	WITH
FF	FINISHED FLOOR	PERP	PERPENDICULAR	W/O	WITHOUT
FFE	FIXTURE, FURNITURE, EQUIPMENT	PL	PROPERTY LINE	W/C	WATER CLOSET
FC	FINISHED GRADE	PL	PLATE	WD	WOOD
FHC	FIRE HOSE CABINET	PLAM	PLASTIC LAMINATE	WF	WIDE FLANGE
FIN	FINISH(ED)	PLAS	PLASTER	WH	WATER HEATER
FIXT	FIXTURE	PLBS	PLYWOOD	WI	WROUGHT IRON
FLASH	FLASHING	PLYWD	PLYWOOD	WIN	WINDOW
FLR	FLOOR	PR	PAIR	WP	WATERPROOF(ING)
FLUOR	FLUORESCENT	PRCST	PRECAST	WSCOT	WAINSCOT
FOC	FACE OF CONCRETE	PREFAB	PREFABRICATED		
FOF	FACE OF FINISH	PROP	PROPERTY		
FOM	FACE OF MASONRY	PT	PAINT	YD	YARD

ABBREVIATIONS:

	BARRIER FREE		FINISHES TAG		REFLECTED CEILING FINISHES AND HT.
	DOOR TAG		FLOOR DRAIN		REVISION NUMBER
	DETAIL BUBBLE		GRADE ELEVATION - NEW		ROOM NUMBER
	ELEVATION FINISHES		GRADE ELEVATION - EXIST.		SECTION TAG
	ELEVATION TAG		INTERIOR ELEVATION		WALL TYPE TAG
					WINDOW TAG

LEGEND

- ALL WORK SHALL BE CONDUCTED IN ACCORDANCE TO ALL STATUTES, BY LAWS, CODES AND REGULATIONS OF THE AUTHORITIES HAVING JURISDICTION OVER THIS PROJECT.
- ALL NOTES CONTAINED IN THESE DRAWINGS AND ANY WRITTEN SPECIFICATIONS SHALL BE PART OF THE CONSTRUCTION CONTRACT DOCUMENTS AND THE REQUIREMENTS OF SUCH NOTES WILL BE THE RESPONSIBILITY OF THE GC. CONSTRUCTION CONTRACT DOCUMENTS SHALL REPRESENT THE ENTIRE AGREEMENT BETWEEN THE CLIENT AND THE GC FOR THE COMPLETION OF THIS CONSTRUCTION PROJECT.
- FOR ALL STRUCTURAL, MECHANICAL AND ELECTRICAL DETAILS REFER TO ENGINEER'S DRAWINGS.
- GC SHALL FIELD VERIFY ALL SITE CONDITIONS AND REQUIREMENTS. GC WILL REPORT TO THE ARCHITECT UPON FINDING ANY DISCREPANCIES.
- NO CHANGES OR MODIFICATIONS TO THE WORK SHALL BE MADE WITHOUT THE APPROVAL OF THE CLIENT OR THE ARCHITECT REGARDING THESE DISCREPANCIES.
- COMMUNICATION WITH CLIENT, THE ARCHITECT, CONSULTANTS OR REGULATORY AGENCIES SHALL NOT BE CONSIDERED VALID AND ANY CHANGES IN WORK, ADDITIONAL COSTS, APPROVAL OR NON APPROVALS RESULTING DUE TO SUCH COMMUNICATION SHALL BE THE CONTRACTORS RESPONSIBILITY.
- ANY DAMAGES BY GC TO EXISTING BASE BUILDING WITHIN THIS CONTRACT WILL BE THE RESPONSIBILITY OF THE GC AND WILL BE RECTIFIED AT GC'S OWN EXPENSE.
- GC IS RESPONSIBLE FOR ALL DEMOLITION AND DISPOSAL OF ALL ITEMS SLATED FOR DEMOLITION / REMOVAL UNLESS OTHERWISE DIRECTED BY THE CLIENT.
- GC IS RESPONSIBLE FOR FLOOR PATCHING, LEVELING AND PREPARATION FOR AND OF FLOOR FINISHES.
- GC IS REQUIRED TO REVIEW, VERIFY, AND FULLY UNDERSTAND ALL SCOPE OF WORK RELATING TO THE CONTRACT DOCUMENTS AND THE SCOPE OF WORK WITHIN THIS PROJECT.
- THESE DRAWINGS ARE THE PROPERTY OF REFLECT ARCHITECTURE INC. AND THEY ARE NOT TO BE REPRODUCED IN WHOLE OR IN PART WITHOUT THE PRIOR WRITTEN CONSENT OF REFLECT ARCHITECTURE INC.
- DO NOT SCALE OFF DRAWINGS.
- GC IS RESPONSIBLE FOR LEAVING THE PREMISES CLEAN, READY FOR OCCUPANCY.
- GC TO SUPPLY AND INSTALL EVERYTHING UNLESS OTHERWISE NOTED OR AGREED UPON WITH THE CLIENT.

GENERAL NOTES

Item	Ontario Building Code Data Matrix Parts 3 & 9							OBC Reference			
1	☒ New ☐ Addition ☐ Change of Use ☐ Alteration				☐ Part 11	☒ Part 3	☐ Part 9				
					11.1 to 11.4	2.1.1	2.1.1 9.10.1.3				
2	Major Occupancy(s): GROUP D				3.1.2.1.(1)		9.10.2				
3	Building Area : 1 GF: 3527.4 SF (327.7 SM) 2F: 1740.5 SF (161.7 SM)				1.1.3.2		1.1.3.2				
4	Area of Work: 3527.4 SF (327.7 SM)				1.1.3.2		1.1.3.2				
5	Number of Storeys:		Above Grade:	2	Below Grade:	1	3.2.1.1 & 1.1.3.2		2.1.1.3		
6	Number of Streets / Access Routes		1 STREET			3.2.2.10 & 3.2.5.5		9.10.19			
7	Building Classification:		GROUP D			3.2.2.47 3.2.2.53 3.2.2.59		9.10.4			
8	Sprinkler System Proposed:		☒ Entire Building ☐ Basement Only ☐ In Lieu of Roof Rating ☐ Not Required		3.2.2.20 3.2.1.15 3.2.2.17		9.10.8				
9	Standpipe Required:		☐ Yes ☒ No		3.2.9						
10	Fire Alarm Required:		☒ Yes ☐ No		3.2.4		9.10.17.2				
11	Water Service/Supply is Adequate:		☒ Yes ☐ No		3.2.5.7						
12	High Building:		☐ Yes ☒ No		3.2.6						
13	Permitted Construction:		☐ Combustible	☐ Non Combustible	☒ Both	3.2.2.20-83		9.10.6			
Actual Construction:		☐ Combustible	☐ Non Combustible	☒ Both							
14	Mezzanine(s) Area (m2):		N/A			3.2.1.1.(3)-(8)		9.10.4.1			
15	Occupant Load for the Area of Work Based on:		☐ m2 /person	☒ Design of Building		3.1.17.1		9.9.1.3			
			60 PPL (WITH POSTED SIGNAGE)								
16	Barrier-free Design:		☒ Yes ☐ No		3.8		9.5.2				
17	Hazardous Substances:		☐ Yes ☒ No		3.3.1.2. & 3.3.1.19		9.10.1.3(4)				
18	Required	Horizontal Assemblies		Listed Design No.		3.2.2.20-83 & 3.2.1.4		9.10.8 9.10.9			
	Fire	FRR (Hours)		Or Description (SG-2)							
	Resistance	Floors:	N/A Min	----							
	Rating	Roof:	N/A Min	----							
	(FRR)	Mezzanine:	N/A Min	----							
	3.2.2.27	FRR of Supporting Members (Hours)		Listed Design No.							
	Floors:	N/A Min	-----(MIN.)								
Roof:	N/A Min	-----(MIN.)									
Mezzanine:	N/A Min	-----(MIN.)									
19	Special Separation: 3.2.3.1-D					3.2.3		9.10.14			
	Wall	Area of EBF (m2)	L.D. (m)	L/H or H/L	Permitted Max. % of Openings	Proposed % of Openings	FRR (Hours)	Listed Design or Description	Comb. Const.	Comb. Const., Nonc. Cladding	Non-Comb. Const.
	NORTH A	94.4	21.0	<3:1	100	67.4	0.75			☒	
	NORTH B	22.7	24.3	<3:1	100	0	0.75			☒	
	EAST A	224.9	6.0	3:1 to 10:1	52	0	0.75			☒	
	EAST B	2.0	13.0	3:1 to 10:1	100	15.0	0.75			☒	
	SOUTH A	111.9	13.9	<3:1	100	0.8	0.75			☒	
	SOUTH B	6.7	34.9	3:1 to 10:1	100	0	0.75			☒	
	WEST A	224.9	6.0	3:1 to 10:1	52	8.2	0.75			☒	
	WEST B	2.0	13.0	3:1 to 10:1	100	0	0.75			☒	

CLIENT:

12 STEWART ROAD INC.
12 STEWART ROAD
COLLINGWOOD, ON L9Y 4K1
CONTACT: ALEX CARTER

ARCHITECT:

REFLECT ARCHITECTURE INC.
406-507 KING ST. E.
TORONTO, ON M5A 1M3
TEL: 416 453 3639
CONTACT: TREVOR WALLACE
EMAIL: TWALLACE@REFLECTARCHITECTURE.COM

PLANNER:

LOFT PLANNING INC.
25 MAPLE ST.
COLLINGWOOD, ON L9Y 2P7
TEL: 705 446 1168
CONTACT: KRISTINE LOFT
EMAIL: KRISTINE@LOFTPLANNING.COM

CIVIL ENGINEERS:

CAPEX ENGINEERING LTD.
511-9TH ST. E
OWEN SOUND, ON N4K 1P4
TEL: 705 994 4518
CONTACT: CLAYTON CAPEX
EMAIL: CLAYTON@CAPESEENGINEERING.COM

MECHANICAL ENGINEERS:

ZAAB CONSULTING
86 BAYBERRY ST.
STOUFFVILLE, ON L4A 0E2
TEL:905 717 7562
CONTACT: CHRIS MOROZ
EMAIL: CHRIS@ZAABCONSULTING.COM

ELECTRICAL ENGINEERS:

HAVA ENGINEERING LTD.
132 ROSEDALE VALLEY RD.
TORONTO, ON M4W 1P7
TEL: 416 927 1658
CONTACT: HASSAN VAKILIAN
EMAIL: HAVA-LTD@SYMPATICO.CA


STRUCTURAL ENGINEERS:

CONTACT STRUCTURAL ENGINEERING INC.
209-675 KING ST. W
TORONTO, ON M5V 1M9
TEL: 647 366 9776
CONTACT: TIM JOYCE
EMAIL: TIM@CONTACTENGINEERING.CA

GENERAL CONTRACTOR:

TBC

PROJECT DIRECTORY

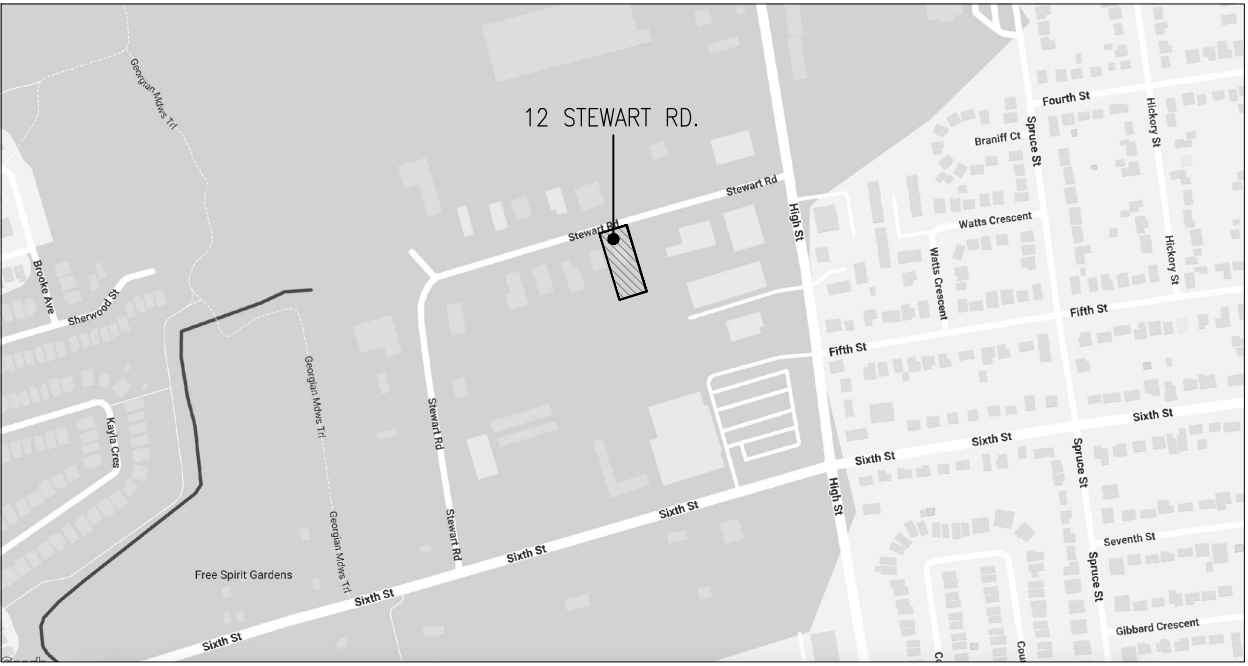


LOCATION MAP

2026-06-30	Issued For Pricing
2026-05-27	Issued For Site Plan Approval
2026-04-23	Issued For Coordination
2026-03-31	Issued For Coordination
2026-03-31	Issued For Review

ISSUE RECORDS



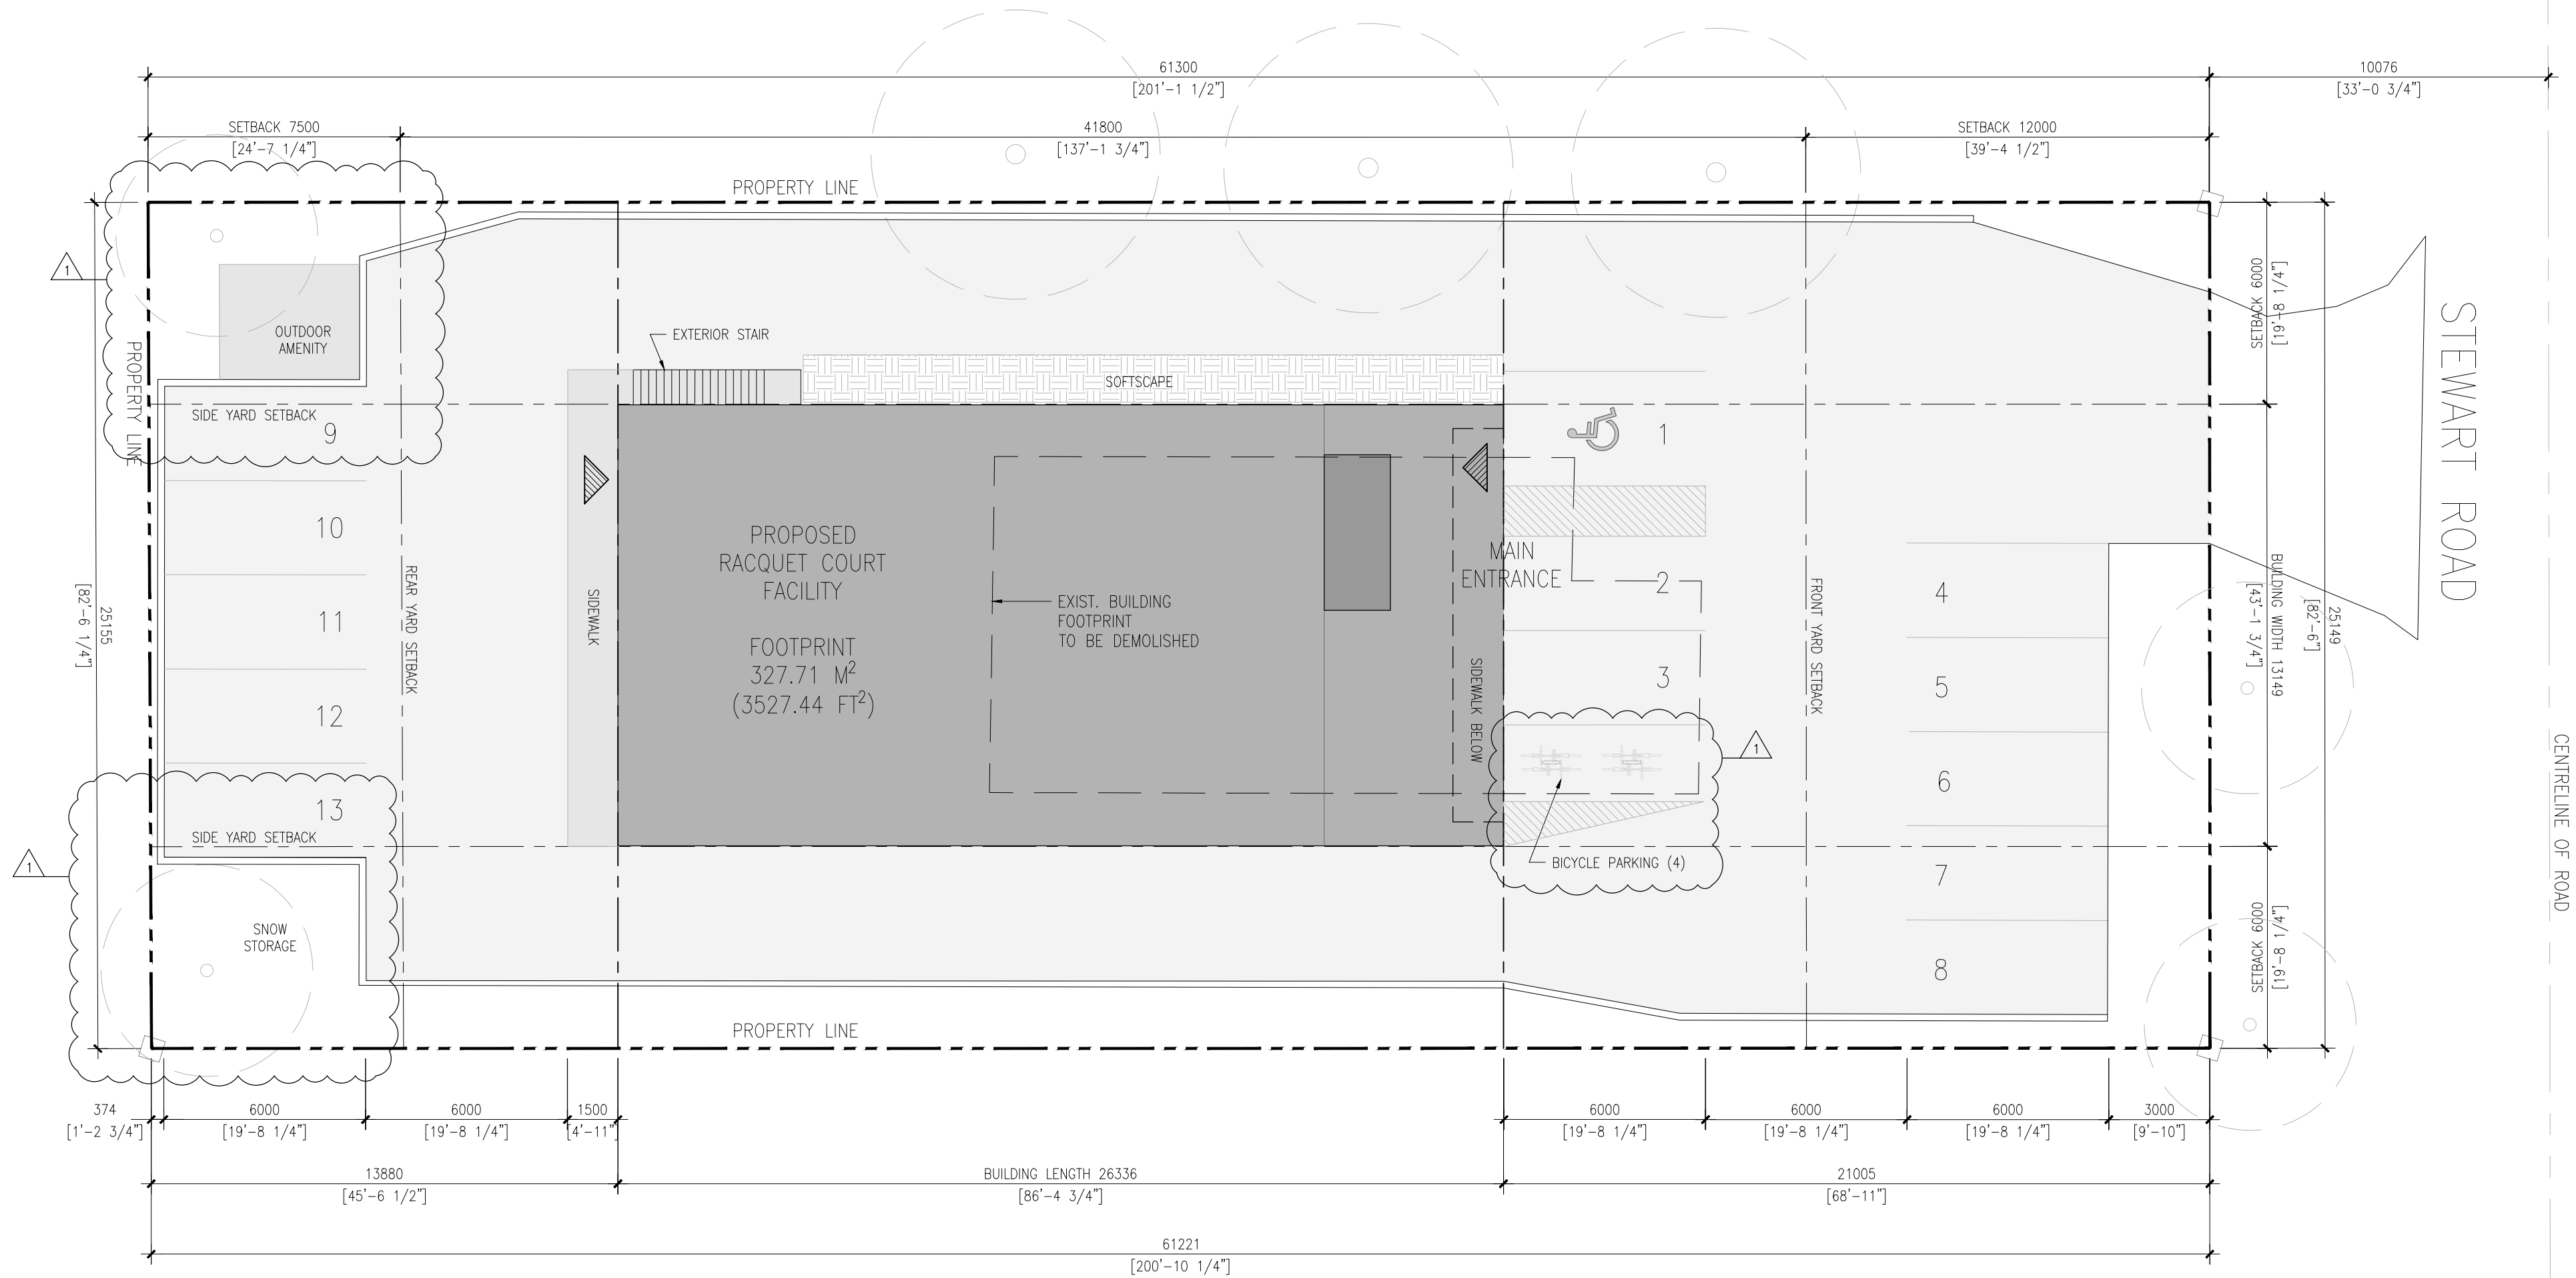

1 Site Plan
A301 SCALE: 1:150


ZONING MATRIX – M5_ZONE

LOT PROVISIONS	REQUIRED	PROVIDED
MINIMUM LOT AREA (m ²)	2000	1540
MINIMUM LOT FRONTAGE (m)	30.0	25.14
MINIMUM FRONT YARD (m)	12.0	21.0
MINIMUM INTERIOR SIDE YARD (m)	6.0	6.0
MINIMUM REAR YARD (m)	7.5	13.8
MAXIMUM HEIGHT (m)	15.0	10.0
MAXIMUM LOT COVERAGE	50%	22.4%
MINIMUM LANDSCAPED OPEN SPACE	15%	15%
PARKING REQUIREMENTS (3 PER 100m ² GFA)	13	13
BICYCLE PARKING (10% OF PARKING)	4	4

2026-09-09	Revised Per SPA Comments
------------	--------------------------

2026-06-30	Issued For Pricing
2026-05-27	Issued For Site Plan Approval
2026-04-23	Issued For Coordination
2026-04-17	Issued For Coordination
2026-03-31	Issued For Coordination
2026-03-31	Issued For Review

ISSUE RECORDS

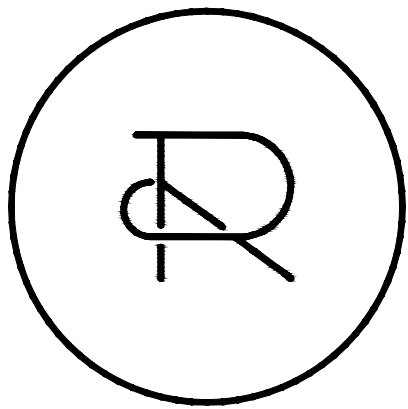

REFLECT
ARCHITECTURE
info@reflectarchitecture.com
416.453.3838

DO NOT SCALE DRAWINGS.
ALL WORK SHALL BE CONDUCTED IN ACCORDANCE WITH ALL STATUTES, BY LAWS, CODES AND REGULATIONS OF THE AUTHORITIES HAVING JURISDICTION OVER THIS PROJECT.

THIS DRAWING IS THE PROPERTY OF REFLECT ARCHITECTURE AND MAY NOT BE REPRODUCED OR USED WITHOUT THE EXPRESSED CONSENT OF THE ARCHITECT. THE CONTRACTOR IS RESPONSIBLE FOR CHECKING AND VERIFYING ALL LEVELS AND DIMENSIONS AND SHALL REPORT ALL DISCREPANCIES TO THE ARCHITECT AND OBTAIN CLARIFICATION PRIOR TO COMMENCING WORK.


GENERAL NOTES

CRC SQUASH CLUB
12 STEWART RD
Collingwood, On


2601 PROJECT	1:150 SCALE	SD DRAWN	TW REVIEWED
-----------------	----------------	-------------	----------------

SITE PLAN


A301

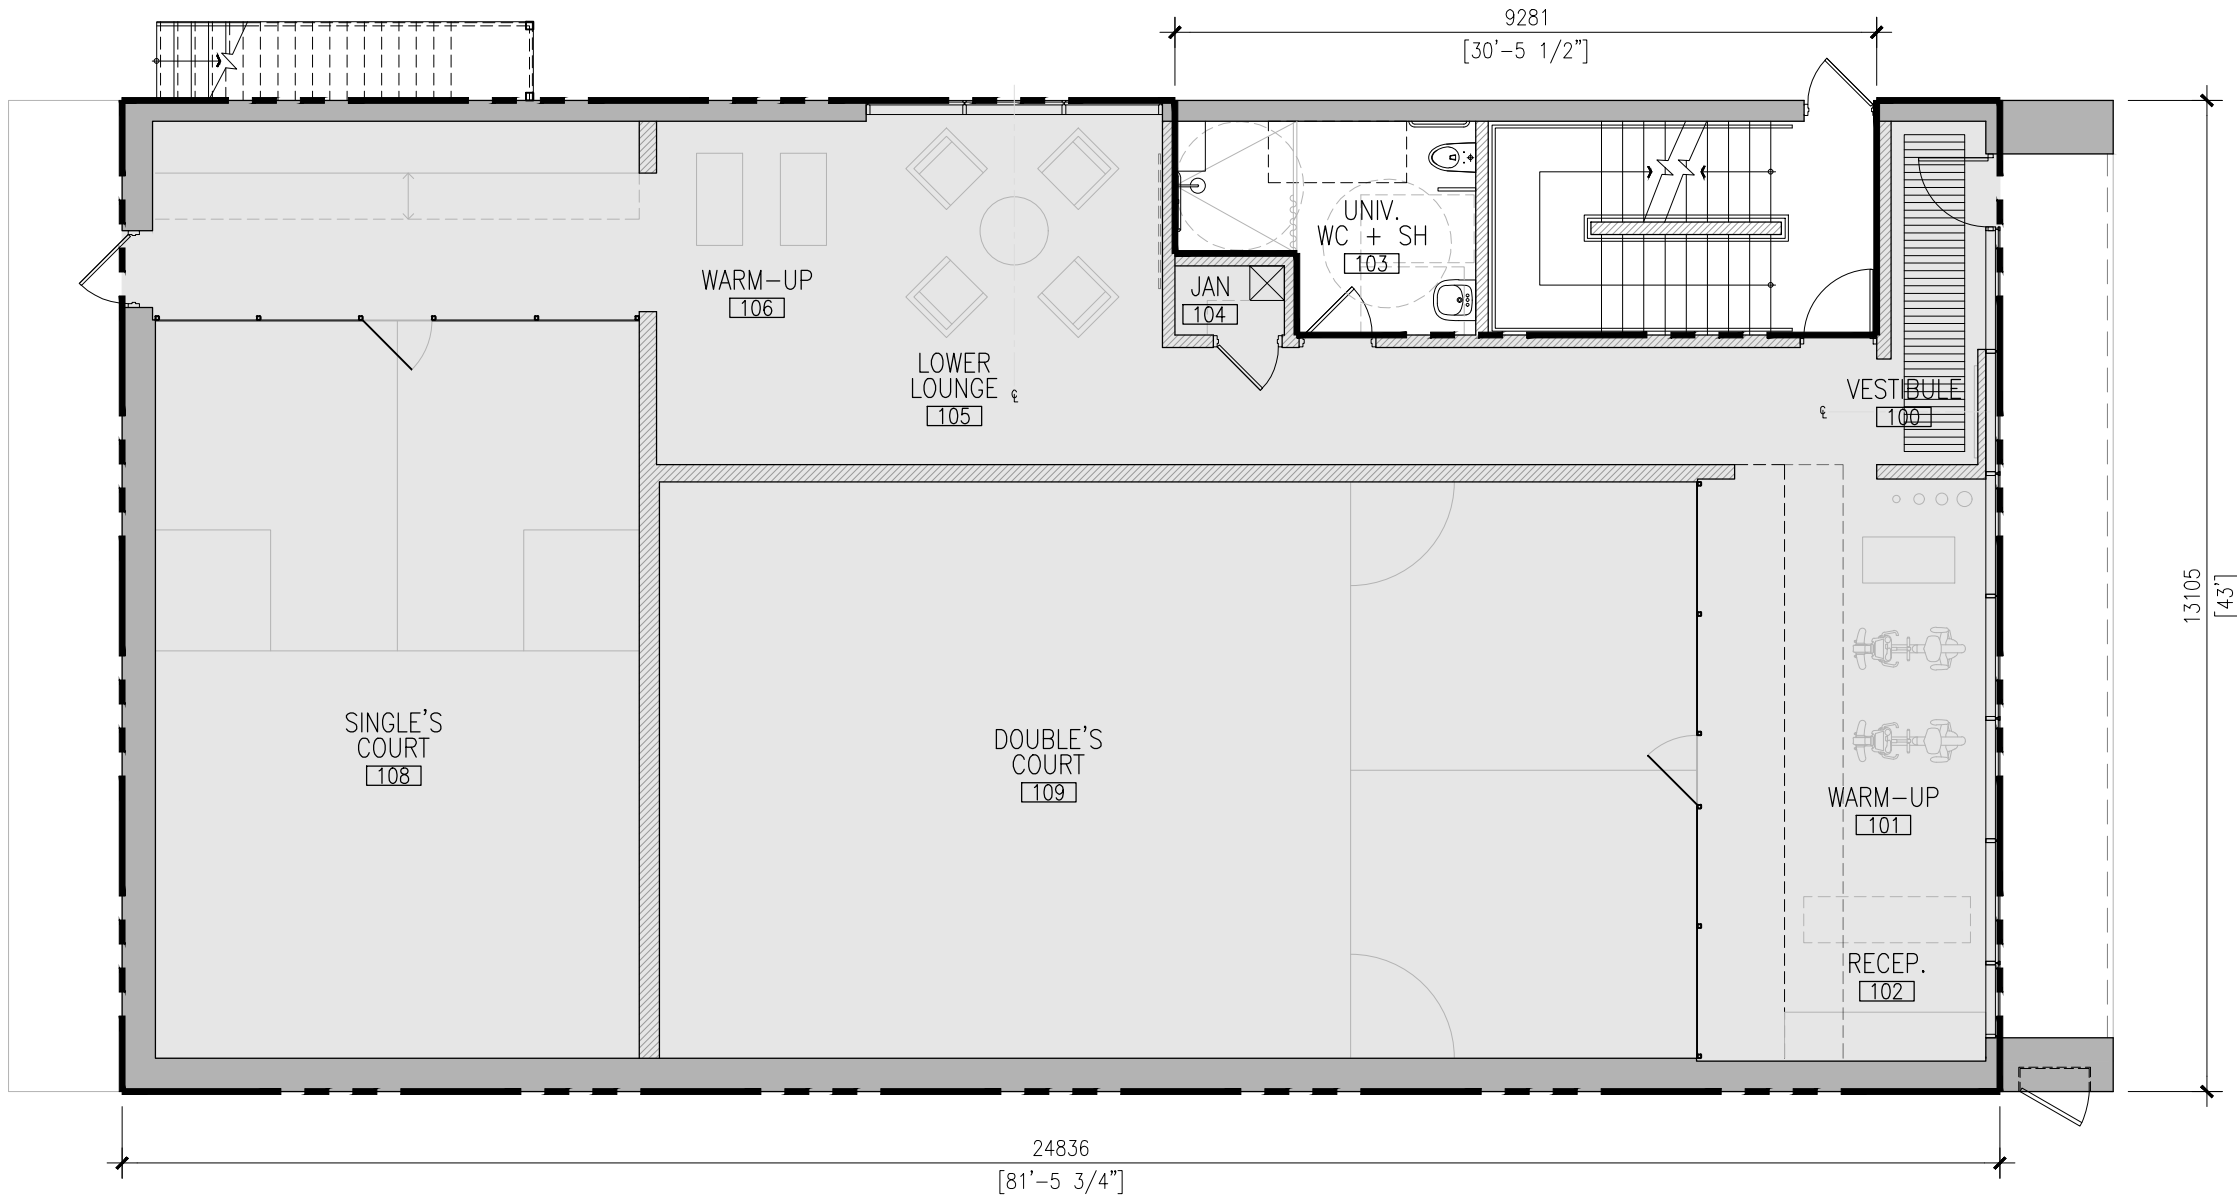


GROUND FLOOR

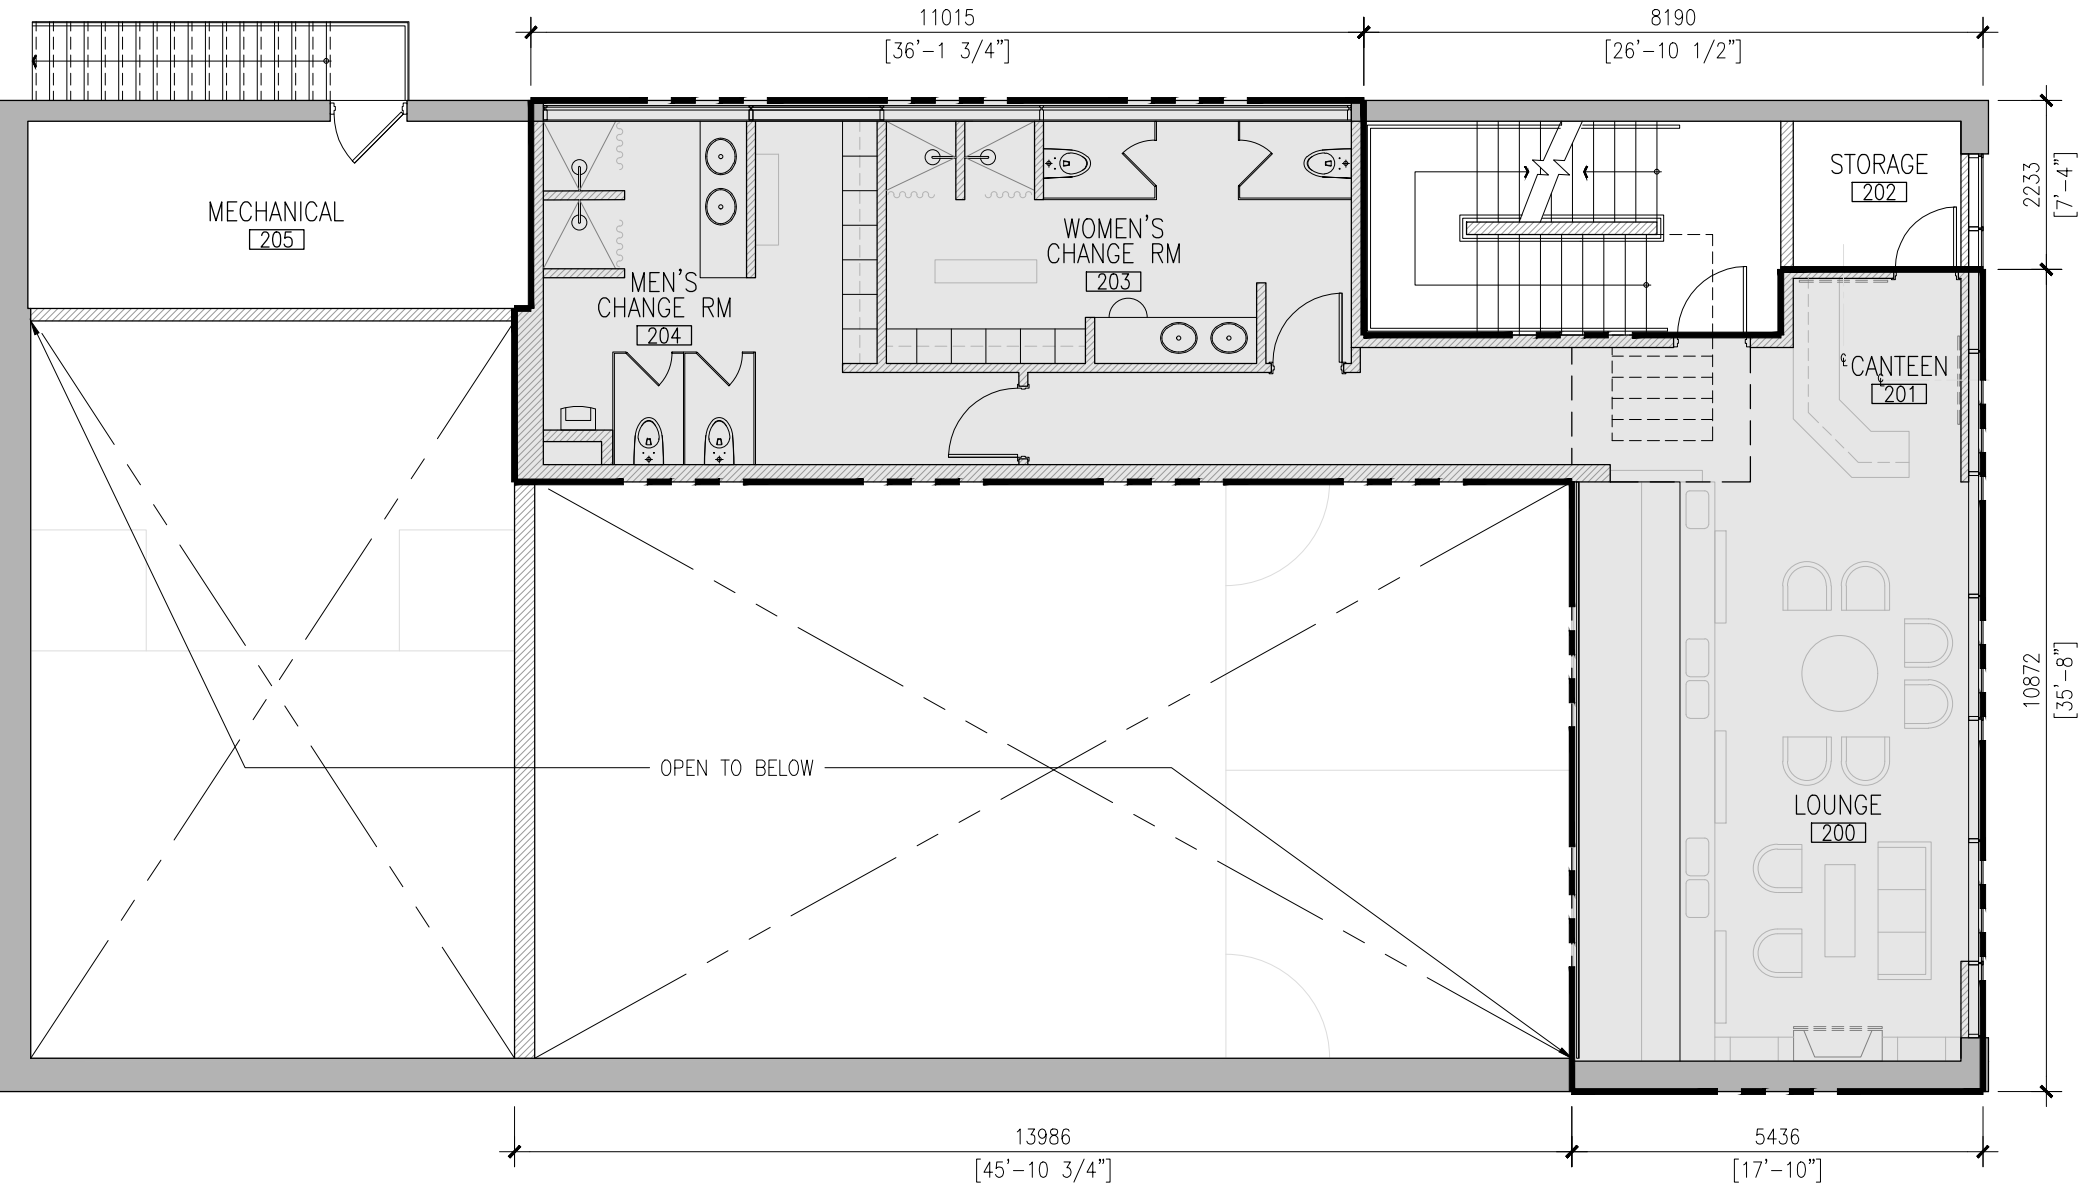

SECOND FLOOR

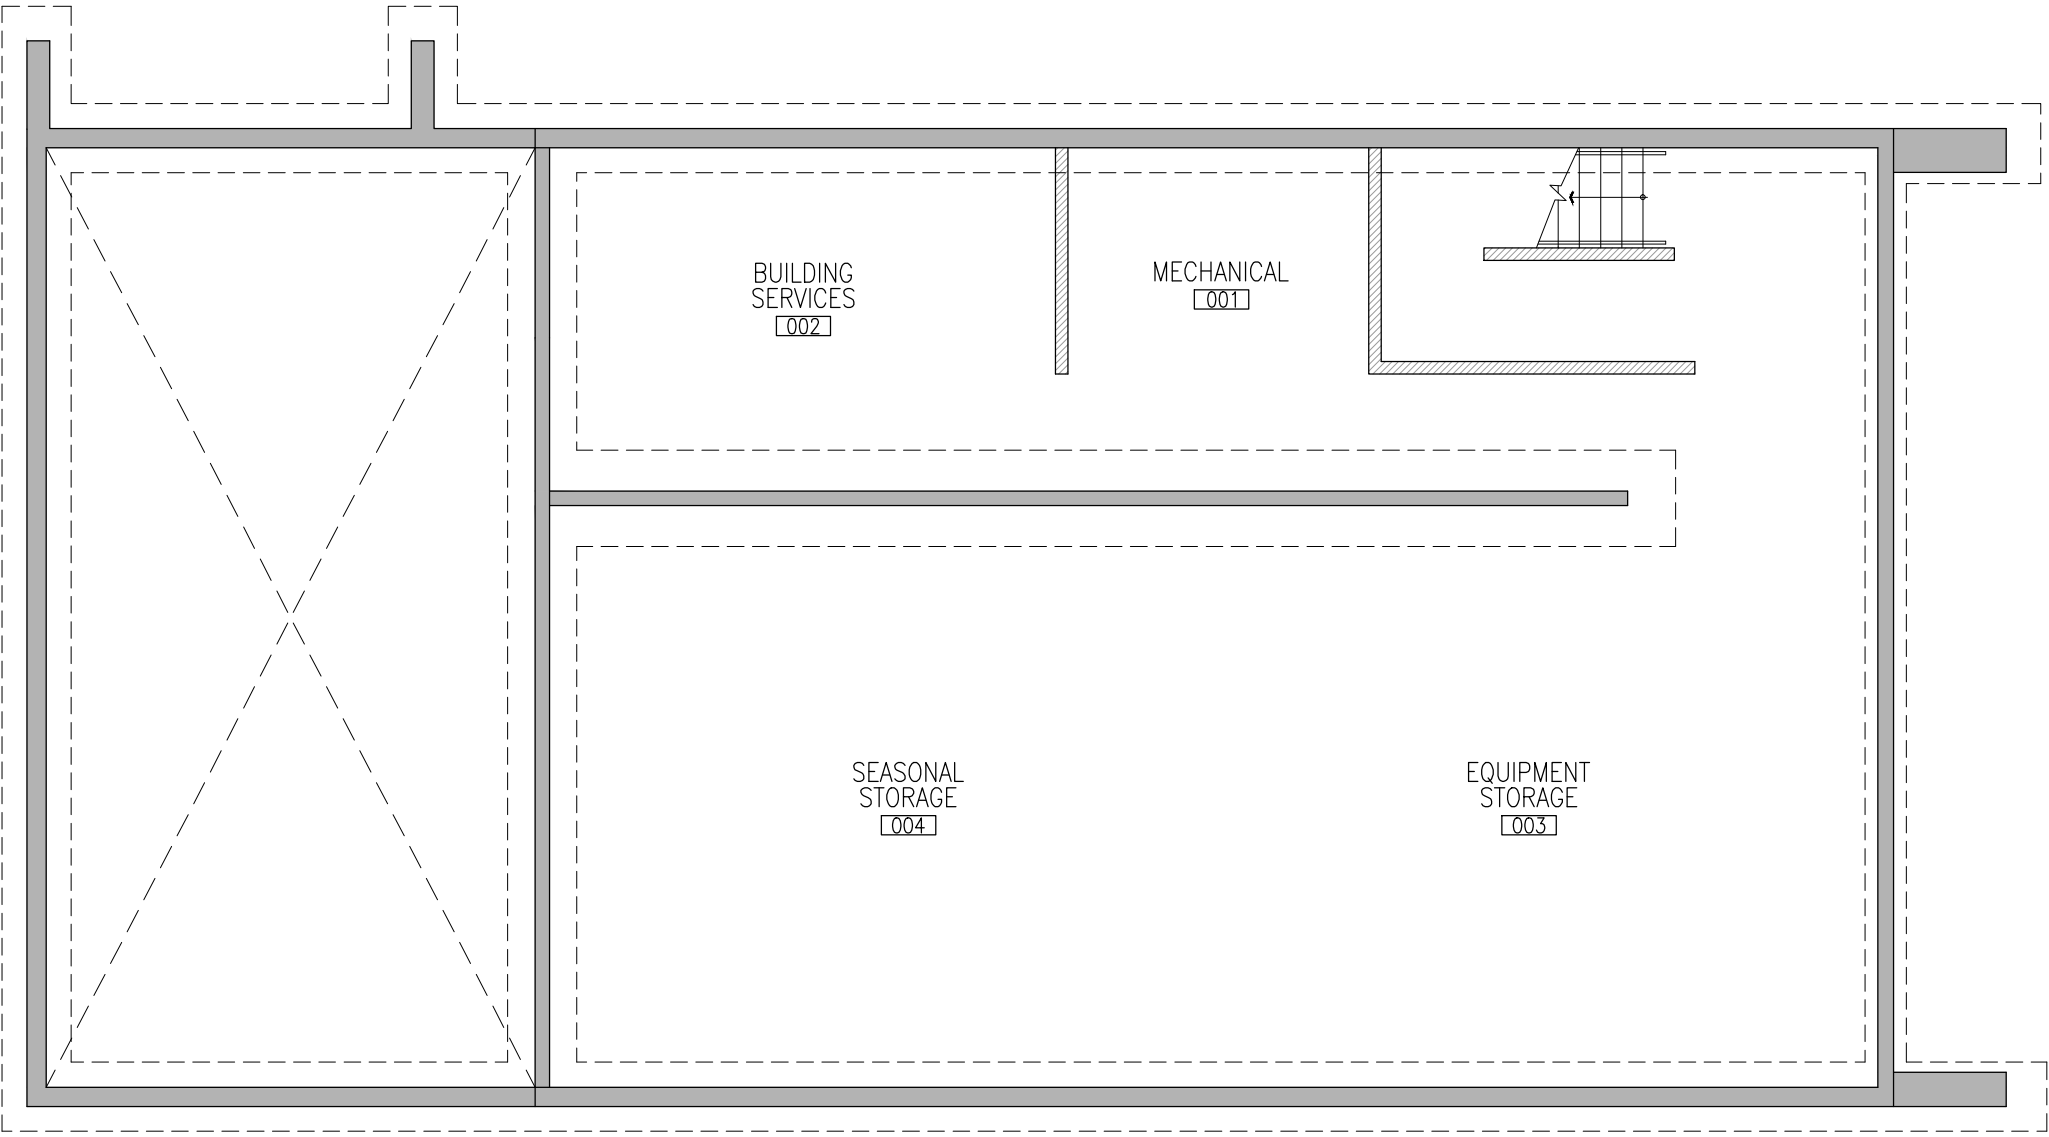

BASEMENT

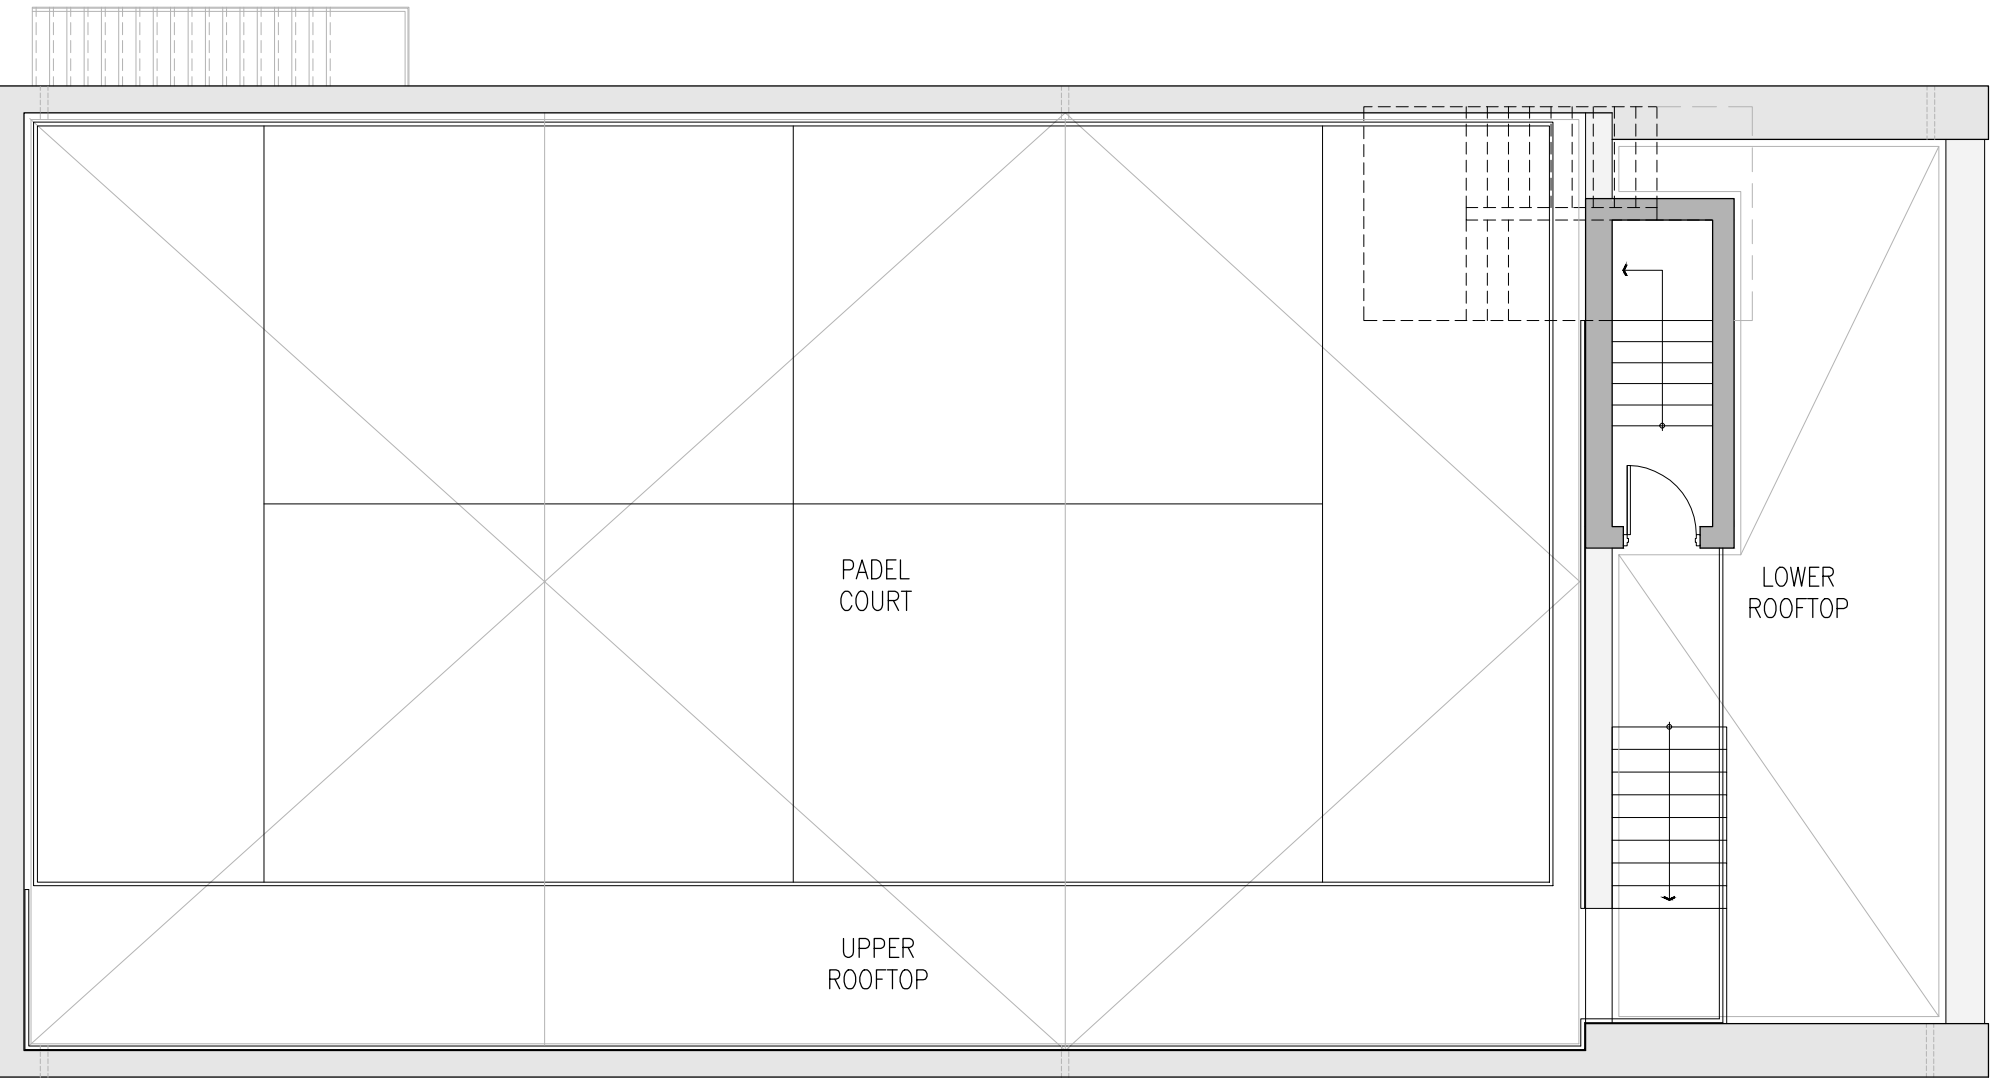

ROOFTOP

1 Area Plans
A302 SCALE: 1:100

GFA SCHEDULE

BUILDING LEVEL	APPLICABLE GFA
BASEMENT	0 m ²
GROUND FLOOR	298.42 m ² (3212.16 FT ²)
SECOND FLOOR	118.11 m ² (1271.32 FT ²)
ROOFTOP	0 m ²
TOTAL	416.54 m ² (4483.59 ft ²)

COLLINGWOOD ZONING BY-LAW 3-14


TERM	DEFINITION
	In the case of a dwelling unit, the aggregate sum of the areas of all habitable space measured from the exterior faces of the exterior walls, or from the centre of common walls, but shall not include any space used for storage, heating, laundry, attached garage or carports, porch or unfinished attic.
Gross Floor Area	In the case of all other buildings, the aggregate sum of all floor areas and mezzanines, measured from the exterior faces of the exterior walls, or from the centre of common walls, but shall not include any space used for storage, mechanical rooms, common halls, stairwells, private kitchens, washrooms and garages.

2026-09-09	Revised Per SPA Comments
------------	--------------------------

REVISION RECORDS

2026-06-30	Issued For Pricing
2026-05-27	Issued For Site Plan Approval
2026-04-23	Issued For Coordination
2026-04-17	Issued For Coordination

ISSUE RECORDS

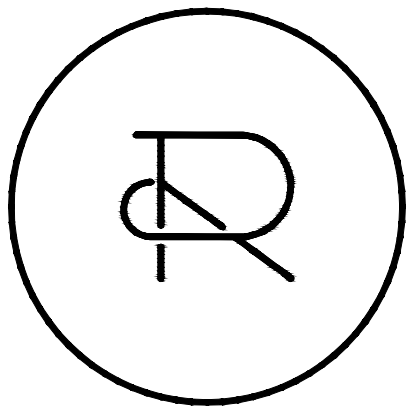

REFLECT
ARCHITECTURE
info@reflectarchitecture.com
416.453.3838

DO NOT SCALE DRAWINGS.

ALL WORK SHALL BE CONDUCTED IN ACCORDANCE WITH ALL STATUTES, BY LAWS, CODES AND REGULATIONS OF THE AUTHORITIES HAVING JURISDICTION OVER THIS PROJECT.

THIS DRAWING IS THE PROPERTY OF REFLECT ARCHITECTURE AND MAY NOT BE REPRODUCED OR USED WITHOUT THE EXPRESSED CONSENT OF THE ARCHITECT. THE CONTRACTOR IS RESPONSIBLE FOR CHECKING AND VERIFYING ALL LEVELS AND DIMENSIONS AND SHALL REPORT ALL DISCREPANCIES TO THE ARCHITECT AND OBTAIN CLARIFICATION PRIOR TO COMMENCING WORK.

GENERAL NOTES


CRC SQUASH CLUB

12 STEWART RD
Collingwood, On

2601	1:100	SD	TW
PROJECT	SCALE	DRAWN	REVIEWED

AREA PLANS

A302

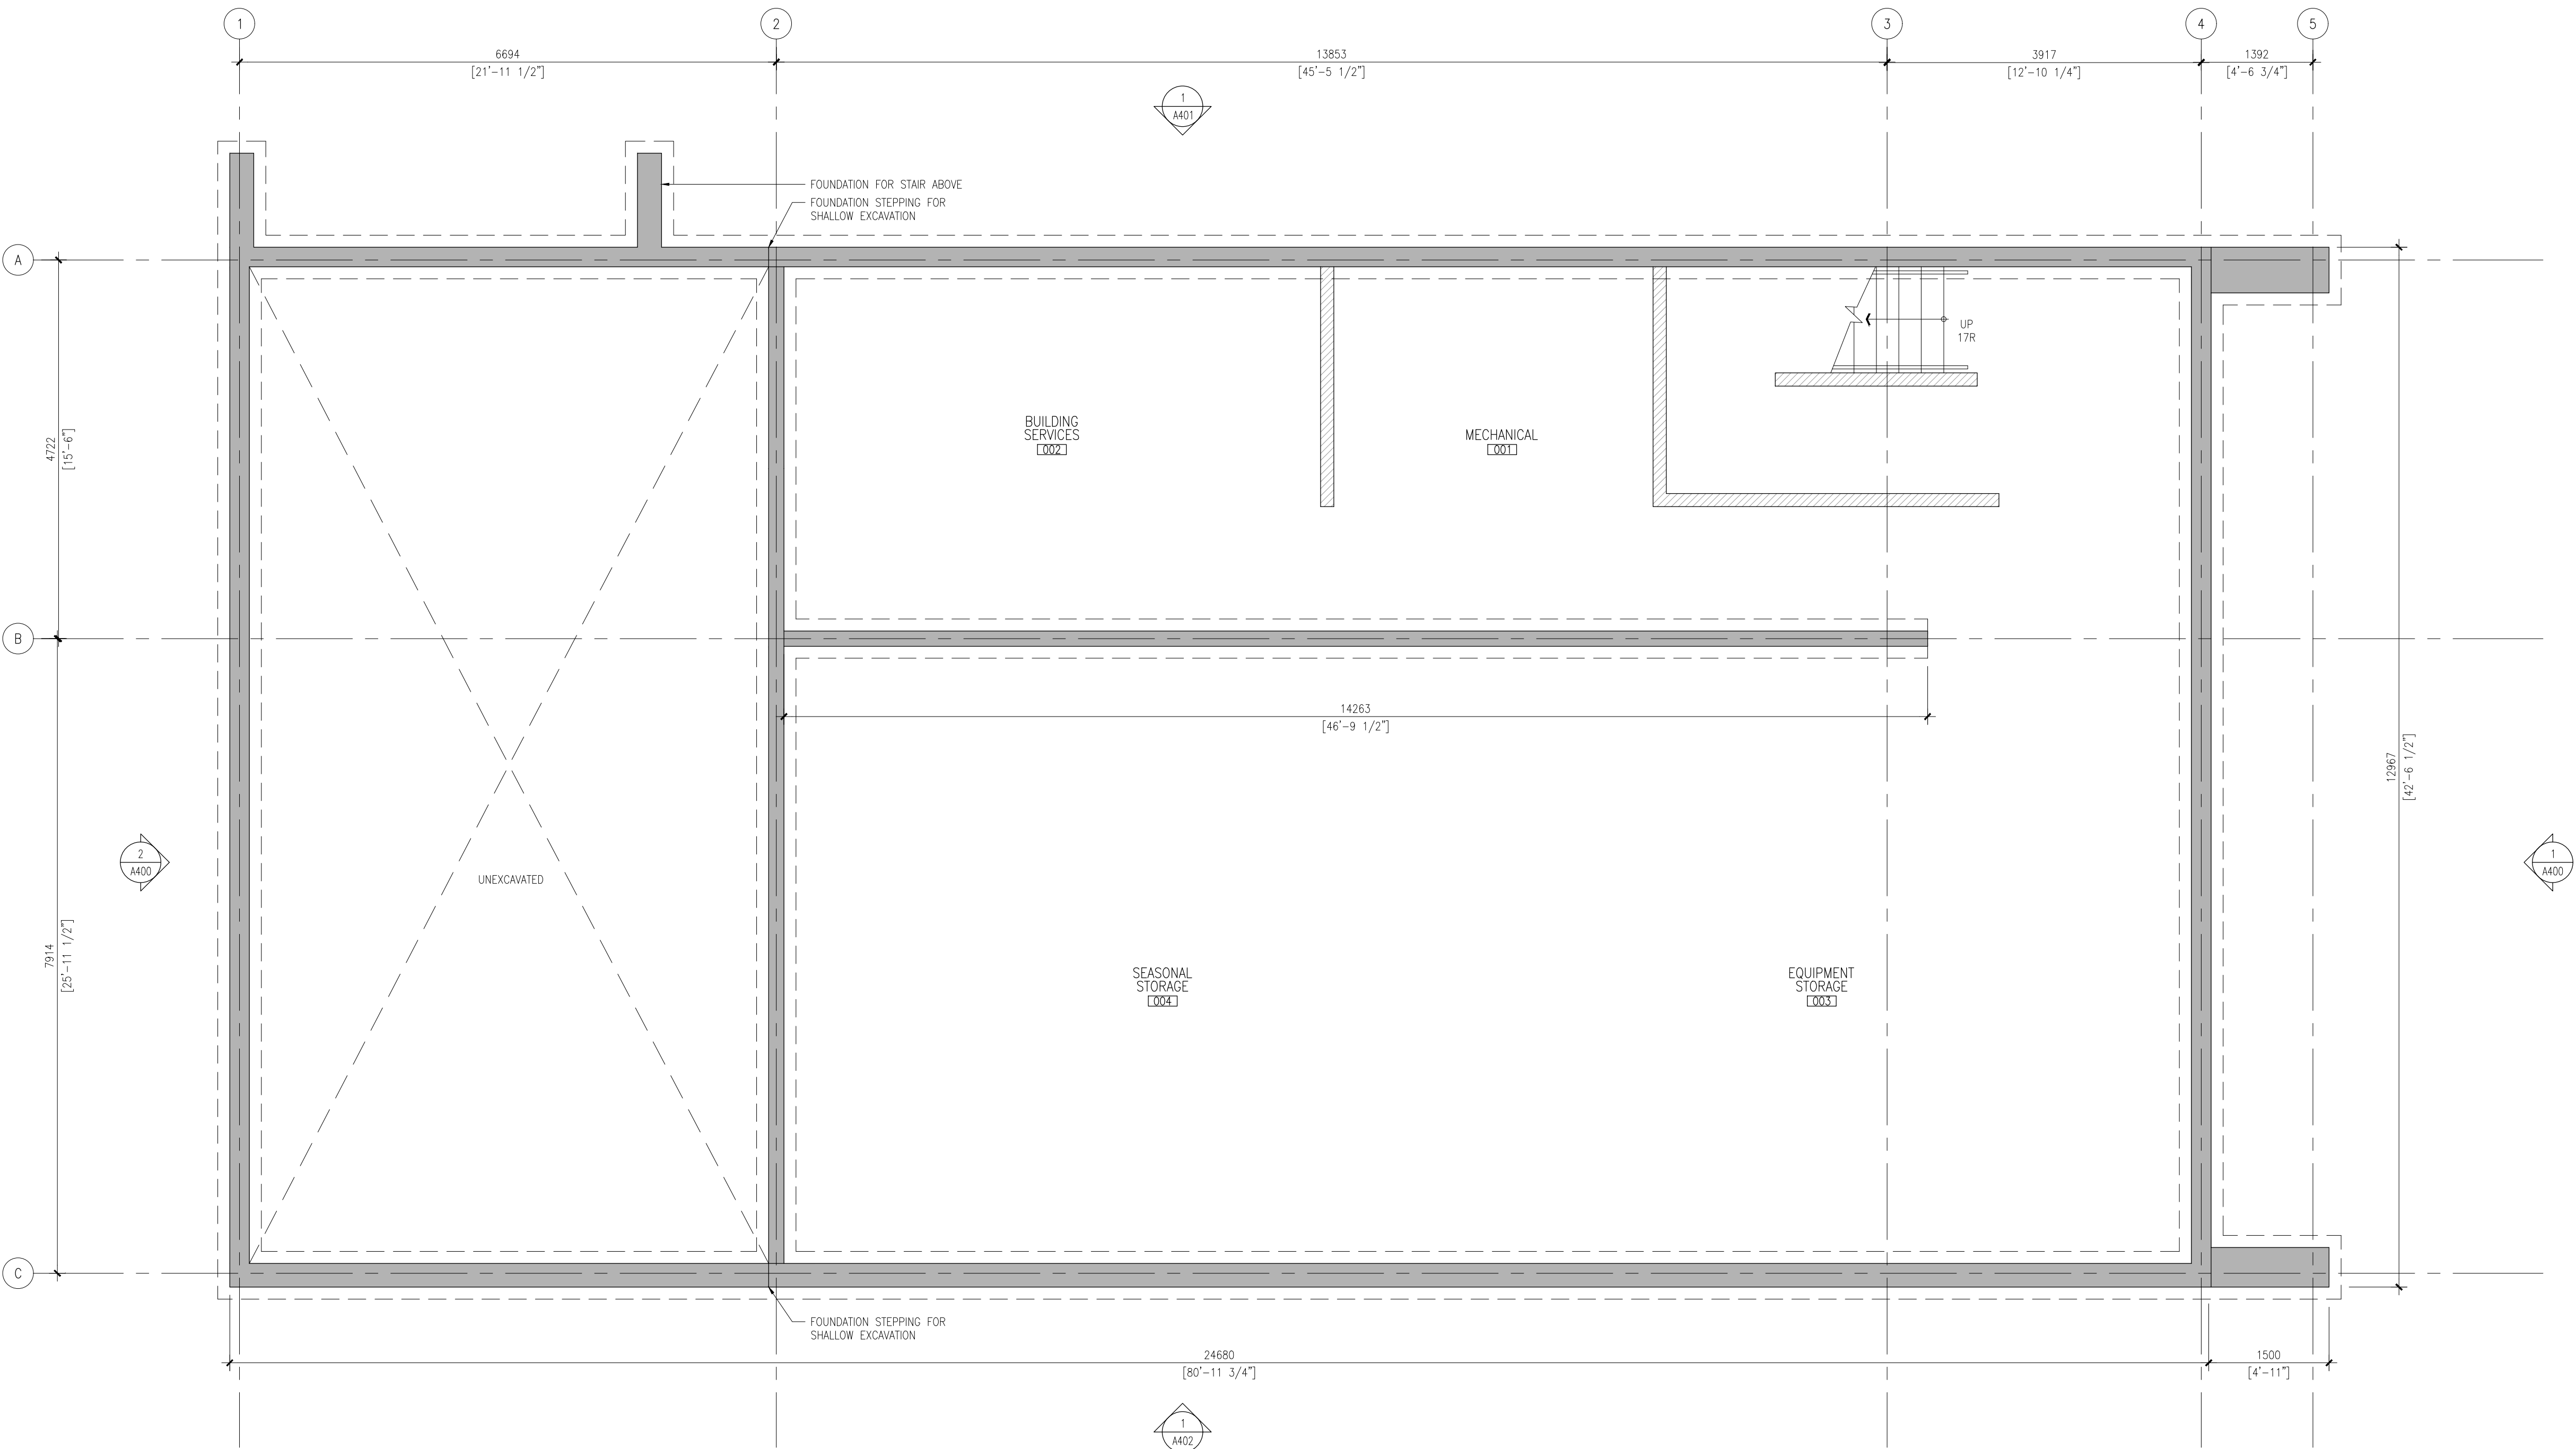


1 Basement Floor Plan
A330 SCALE: 1:50

REVISION RECORDS

2026-05-27	Issued For Site Plan Approval
2026-04-23	Issued For Coordination
2026-03-31	Issued For Coordination
2026-03-31	Issued For Review

ISSUE RECORDS

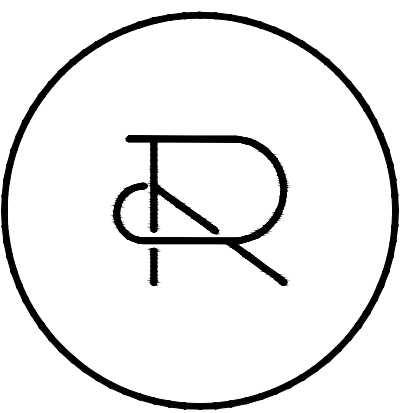

REFLECT
ARCHITECTURE
info@reflectarchitecture.com
416.453.3888

DO NOT SCALE DRAWINGS.
ALL WORK SHALL BE CONDUCTED IN ACCORDANCE WITH ALL STATUTES, BY LAWS, CODES AND REGULATIONS OF THE AUTHORITIES HAVING JURISDICTION OVER THIS PROJECT.

THIS DRAWING IS THE PROPERTY OF REFLECT ARCHITECTURE AND MAY NOT BE REPRODUCED OR USED WITHOUT THE EXPRESSED CONSENT OF THE ARCHITECT. THE CONTRACTOR IS RESPONSIBLE FOR CHECKING AND VERIFYING ALL LEVELS AND DIMENSIONS AND SHALL REPORT ALL DISCREPANCIES TO THE ARCHITECT AND OBTAIN CLARIFICATION PRIOR TO COMMENCING WORK.


GENERAL NOTES

CRC SQUASH CLUB
12 STEWART RD
Collingwood, On

2601	1:50	TD	TW
PROJECT	SCALE	DRAWN	REVIEWED

LOWER LEVEL /
BASEMENT FLOOR PLAN


A330

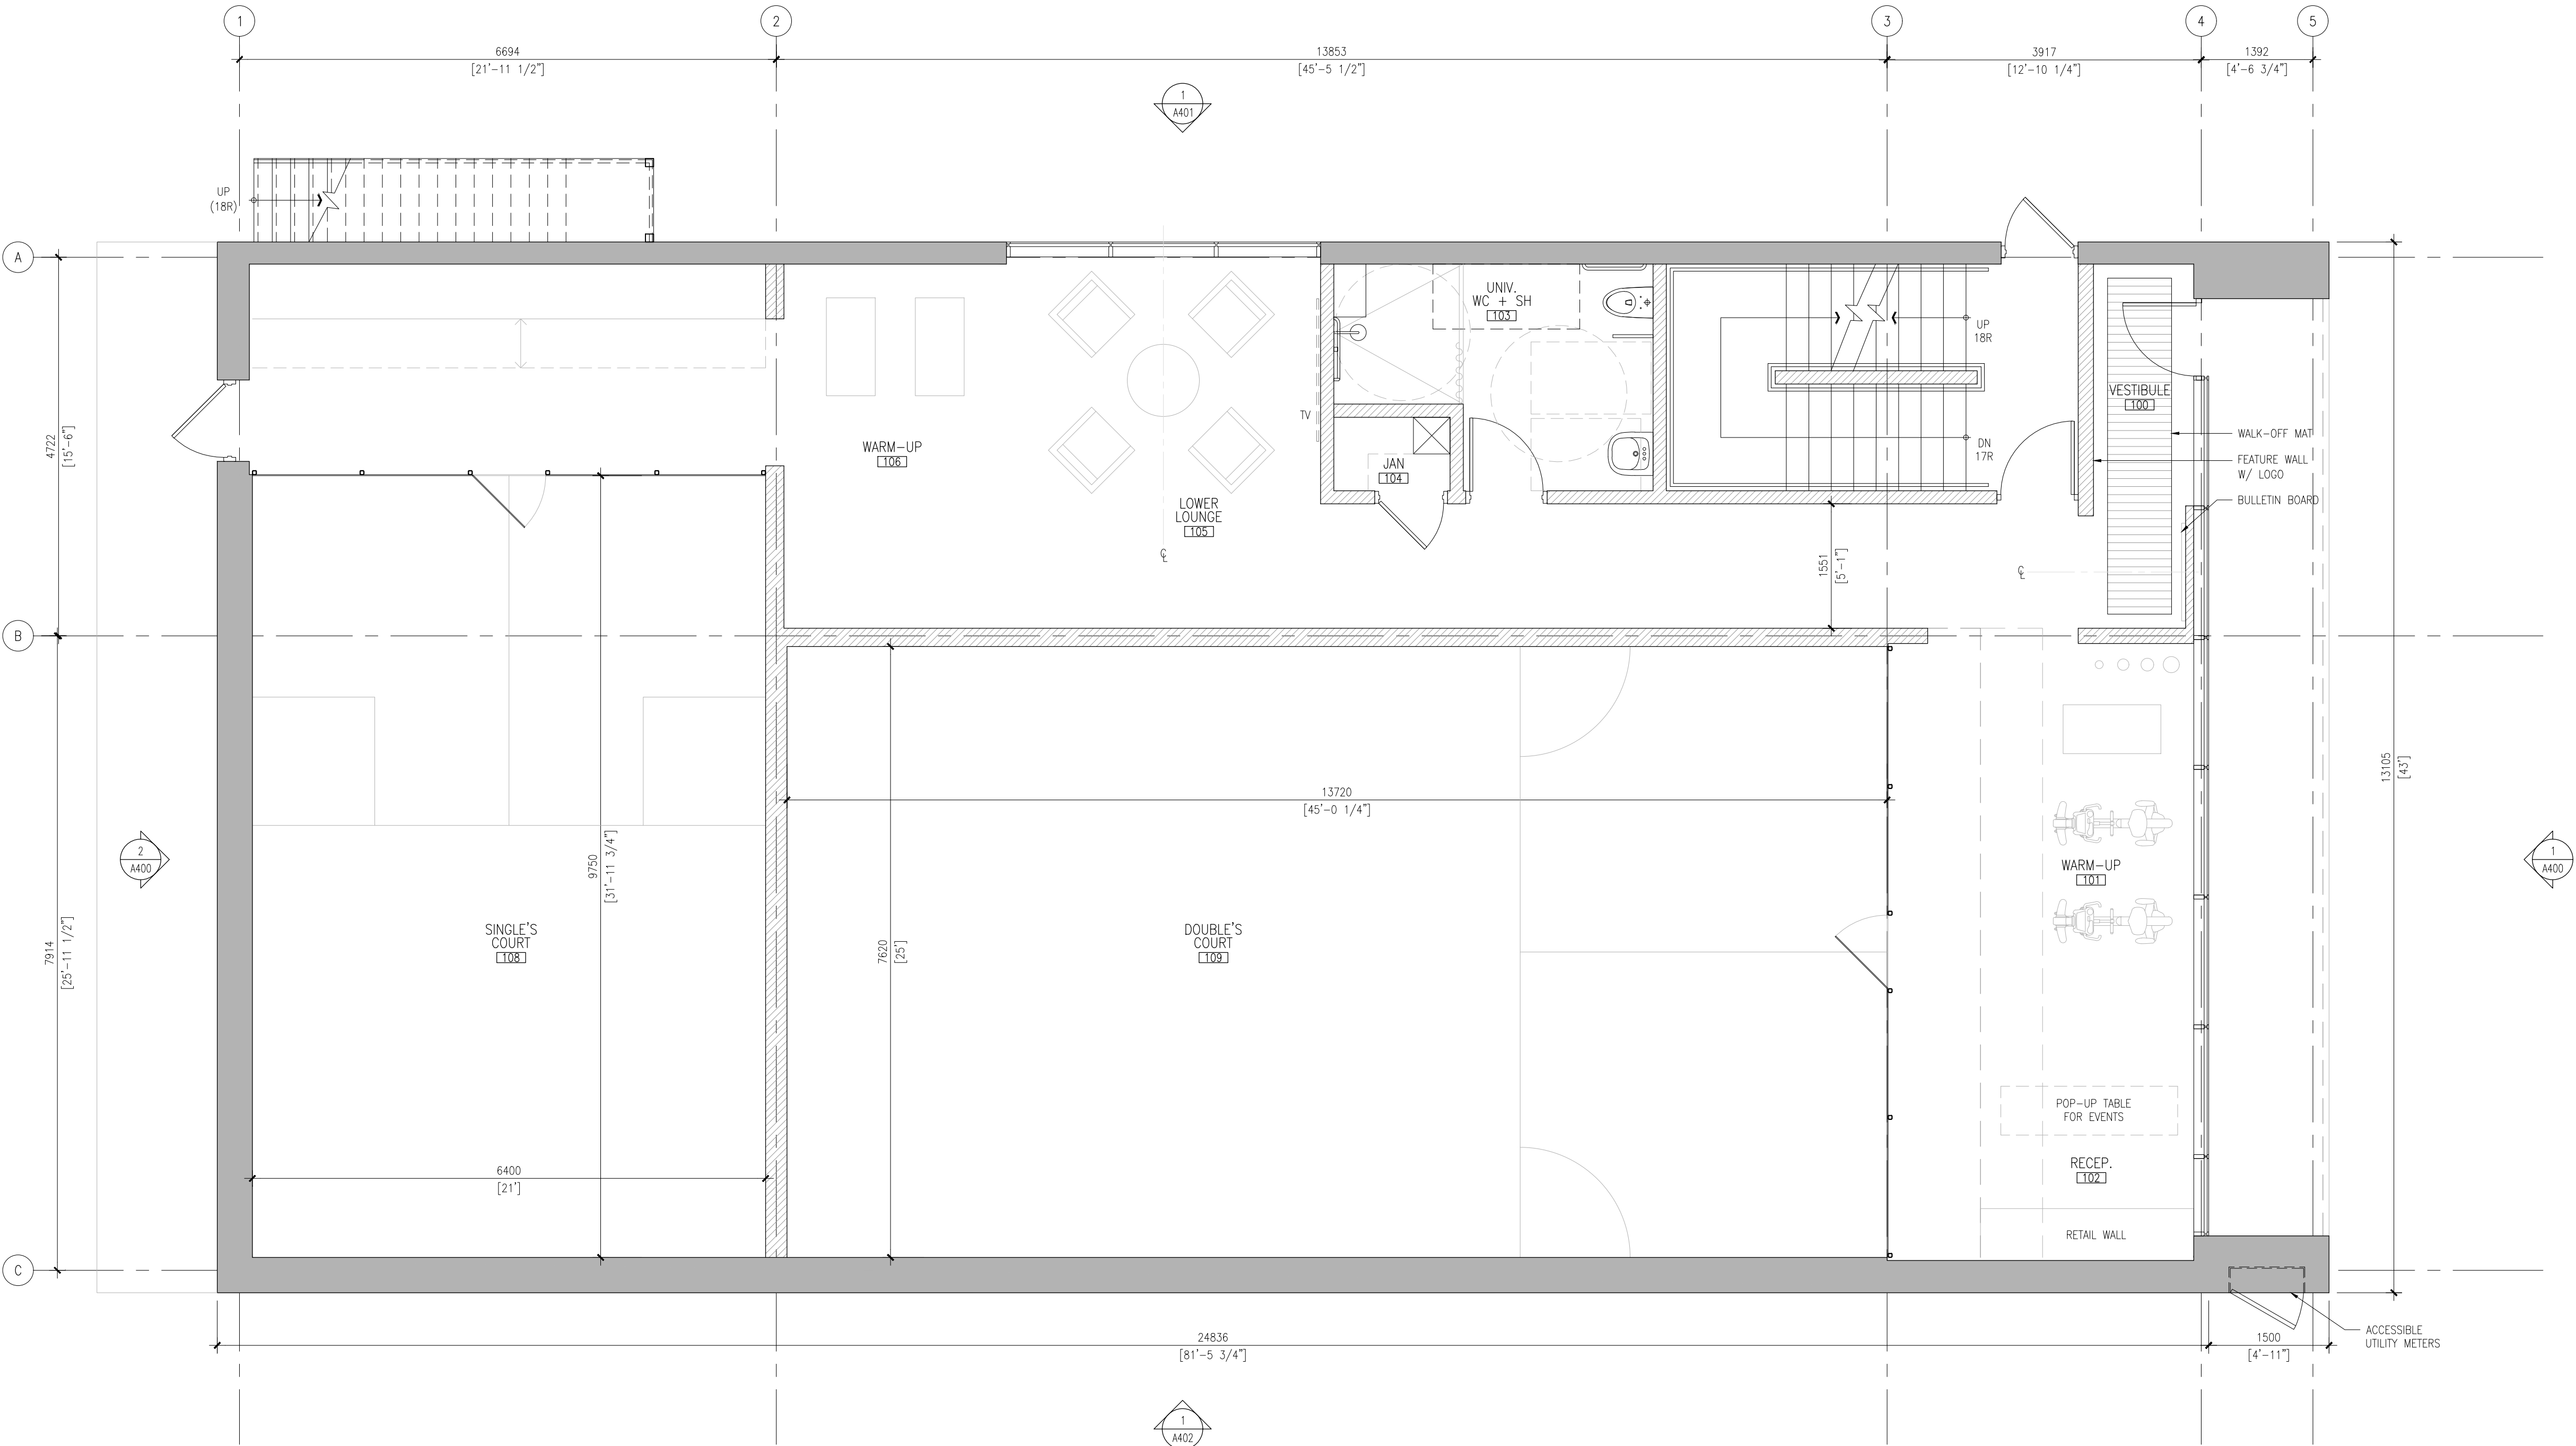

1 Ground Floor Plan
A331 SCALE: 1:50

REVISION RECORDS	
2026-05-27	Issued For Site Plan Approval
2026-04-23	Issued For Coordination
2026-03-31	Issued For Coordination
2026-03-31	Issued For Review

ISSUE RECORDS

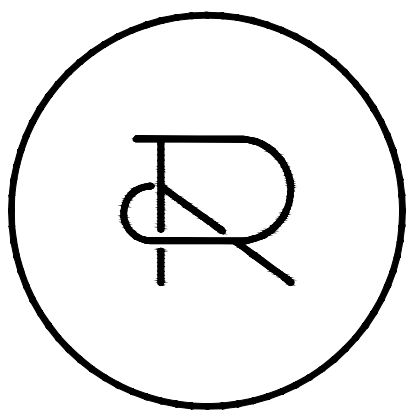

REFLECT
ARCHITECTURE
info@reflectarchitecture.com
416.459.3888

DO NOT SCALE DRAWINGS.

ALL WORK SHALL BE CONDUCTED IN ACCORDANCE WITH ALL STATUTES, BY LAWS, CODES AND REGULATIONS OF THE AUTHORITIES HAVING JURISDICTION OVER THIS PROJECT.

THIS DRAWING IS THE PROPERTY OF REFLECT ARCHITECTURE AND MAY NOT BE REPRODUCED OR USED WITHOUT THE EXPRESSED CONSENT OF THE ARCHITECT. THE CONTRACTOR IS RESPONSIBLE FOR CHECKING AND VERIFYING ALL LEVELS AND DIMENSIONS AND SHALL REPORT ALL DISCREPANCIES TO THE ARCHITECT AND OBTAIN CLARIFICATION PRIOR TO COMMENCING WORK.

GENERAL NOTES


CRC SQUASH CLUB
12 STEWART RD
Collingwood, On



2601	1:50	TD	TW
PROJECT	SCALE	DRAWN	REVIEWED

GROUND FLOOR PLAN

A331

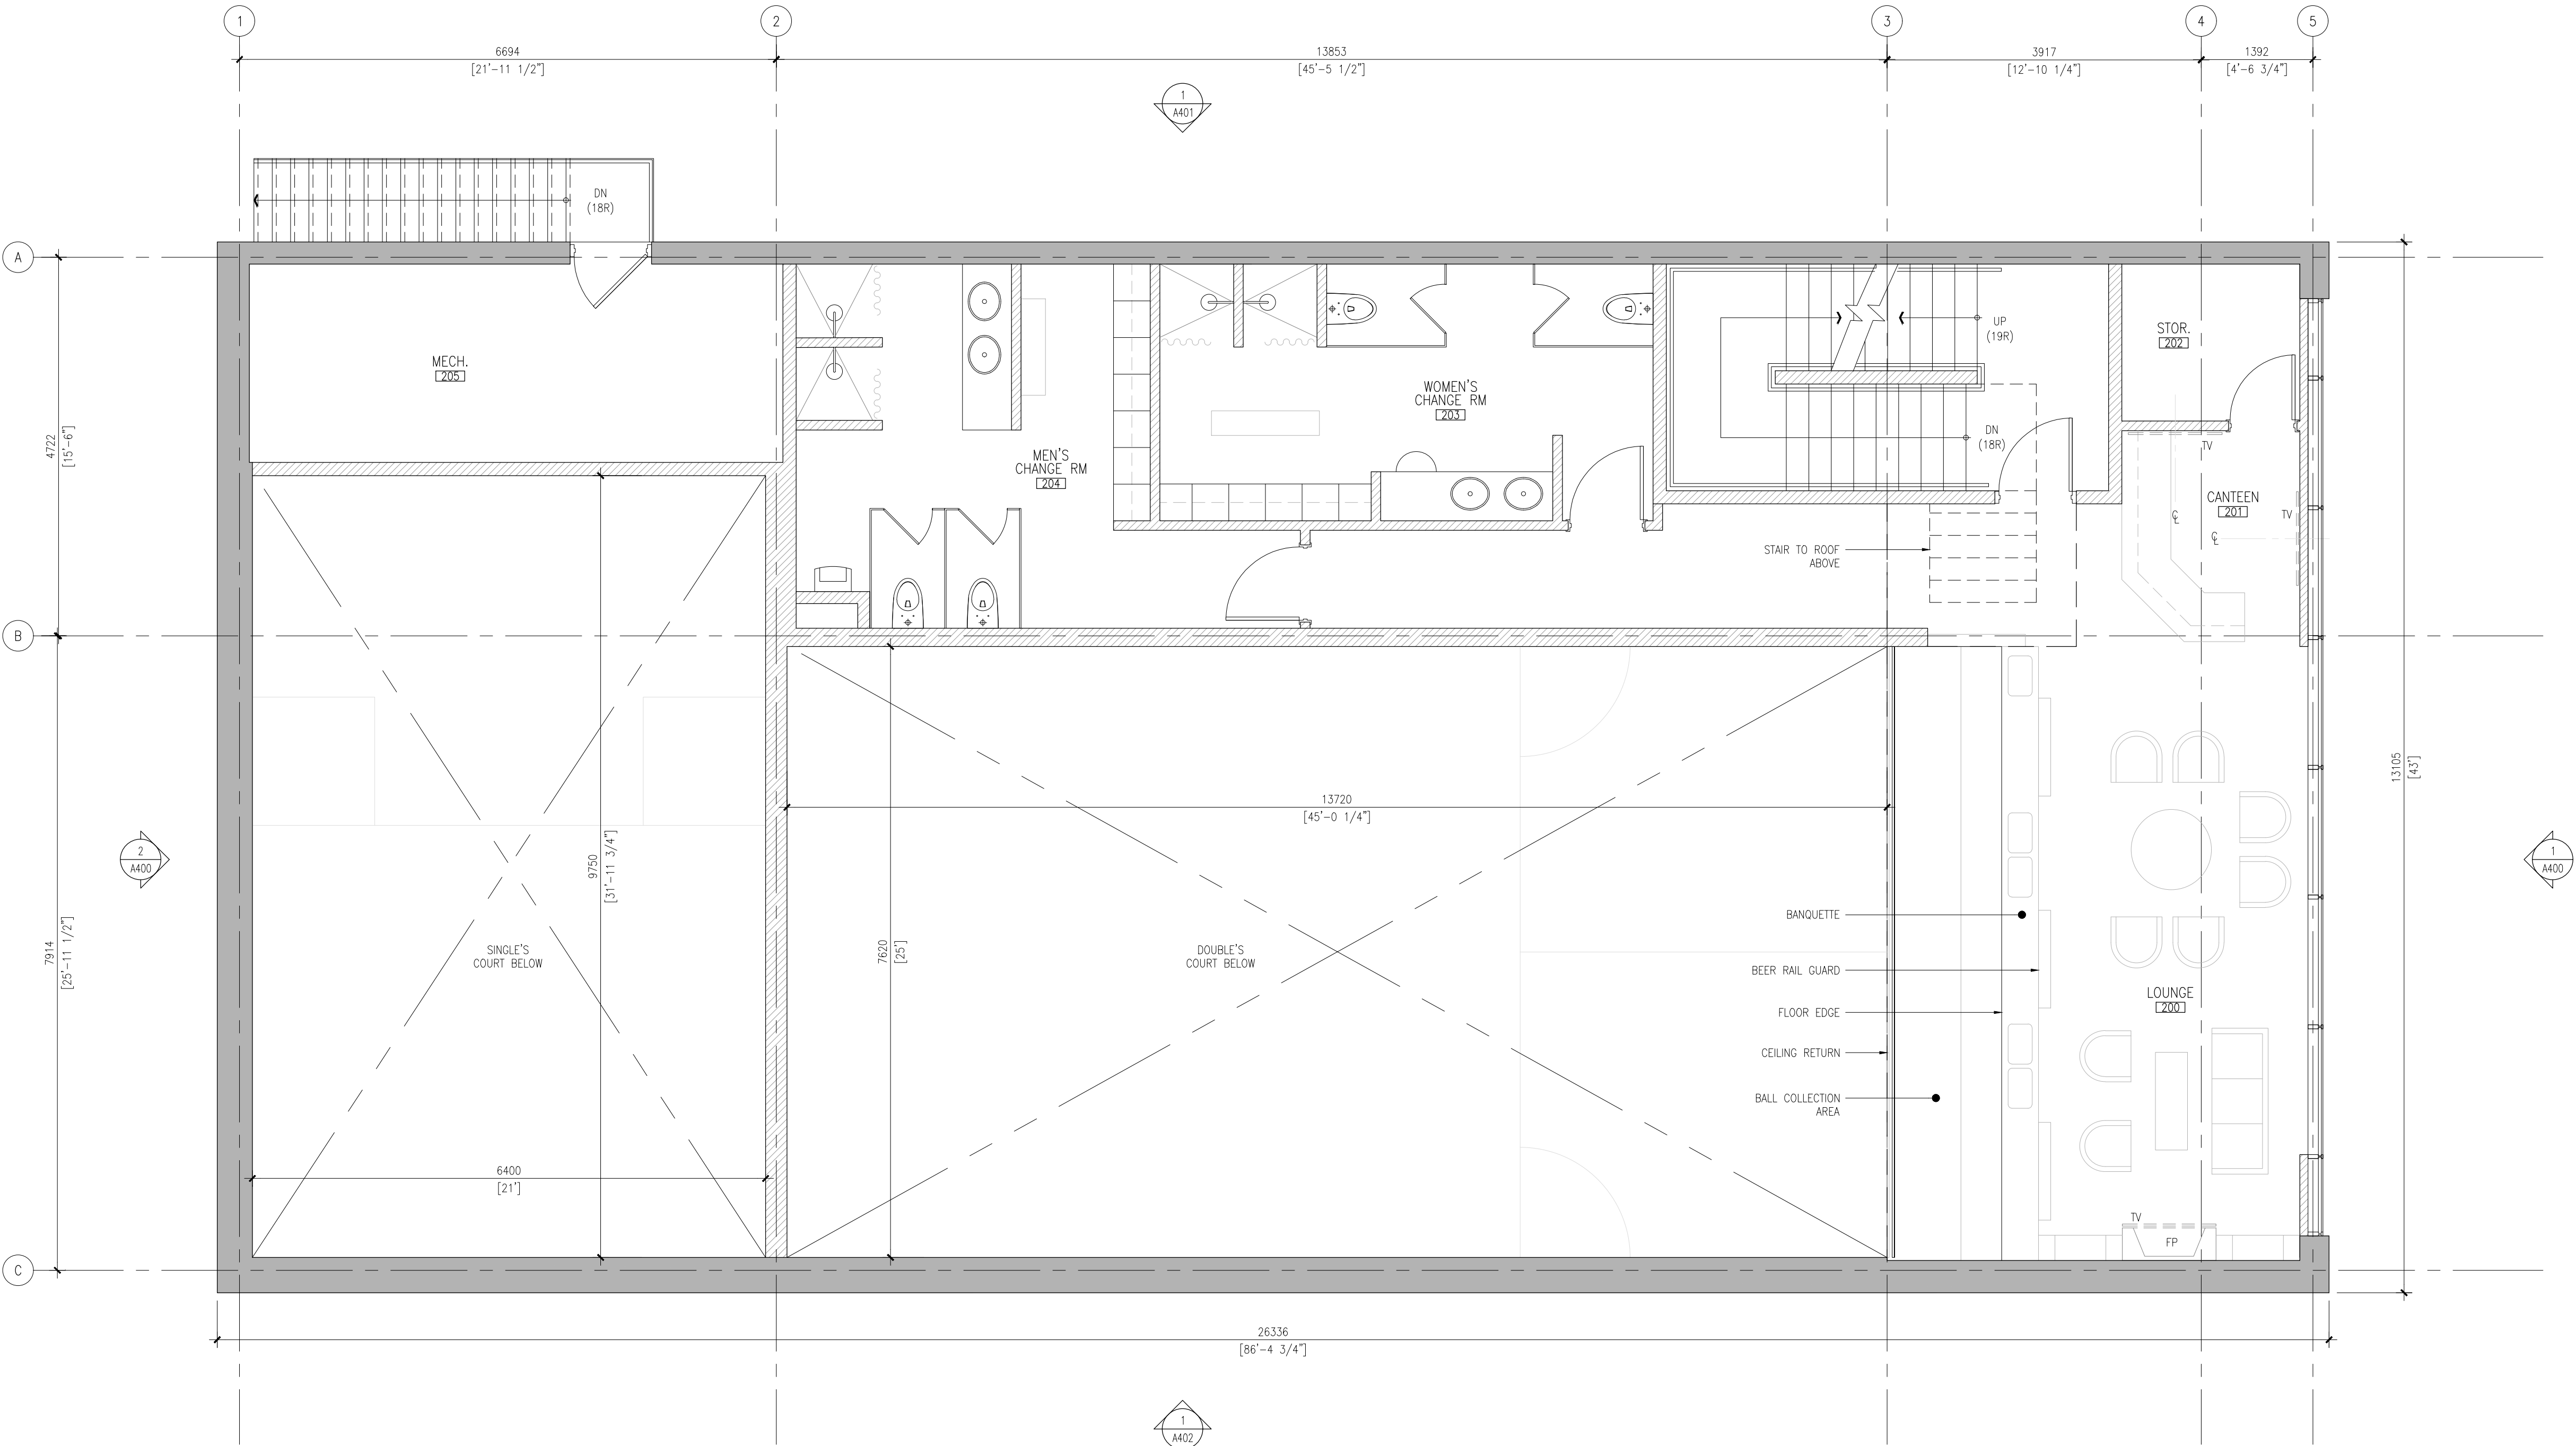


1 Second Floor Plan
A332 SCALE: 1:50

REVISION RECORDS

2026-05-27	Issued For Site Plan Approval
2026-04-23	Issued For Coordination
2026-03-31	Issued For Coordination
2026-03-31	Issued For Review

ISSUE RECORDS

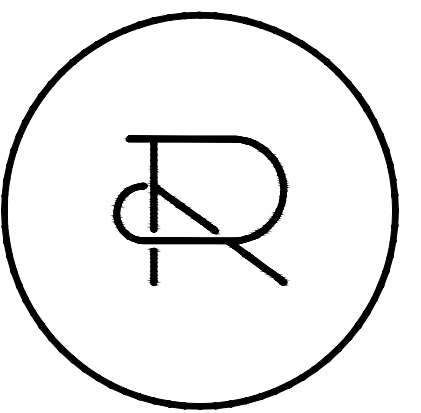

REFLECT
ARCHITECTURE
info@reflectarchitecture.com
416.453.3888

DO NOT SCALE DRAWINGS.
ALL WORK SHALL BE CONDUCTED IN ACCORDANCE WITH ALL STATUTES, BY LAWS, CODES AND REGULATIONS OF THE AUTHORITIES HAVING JURISDICTION OVER THIS PROJECT.

THIS DRAWING IS THE PROPERTY OF REFLECT ARCHITECTURE AND MAY NOT BE REPRODUCED OR USED WITHOUT THE EXPRESSED CONSENT OF THE ARCHITECT. THE CONTRACTOR IS RESPONSIBLE FOR CHECKING AND VERIFYING ALL LEVELS AND DIMENSIONS AND SHALL REPORT ALL DISCREPANCIES TO THE ARCHITECT AND OBTAIN CLARIFICATION PRIOR TO COMMENCING WORK.


GENERAL NOTES

CRC SQUASH CLUB
12 STEWART RD
Collingwood, On

2601	1:50	TD	TW
PROJECT	SCALE	DRAWN	REVIEWED

SECOND FLOOR PLAN

A332

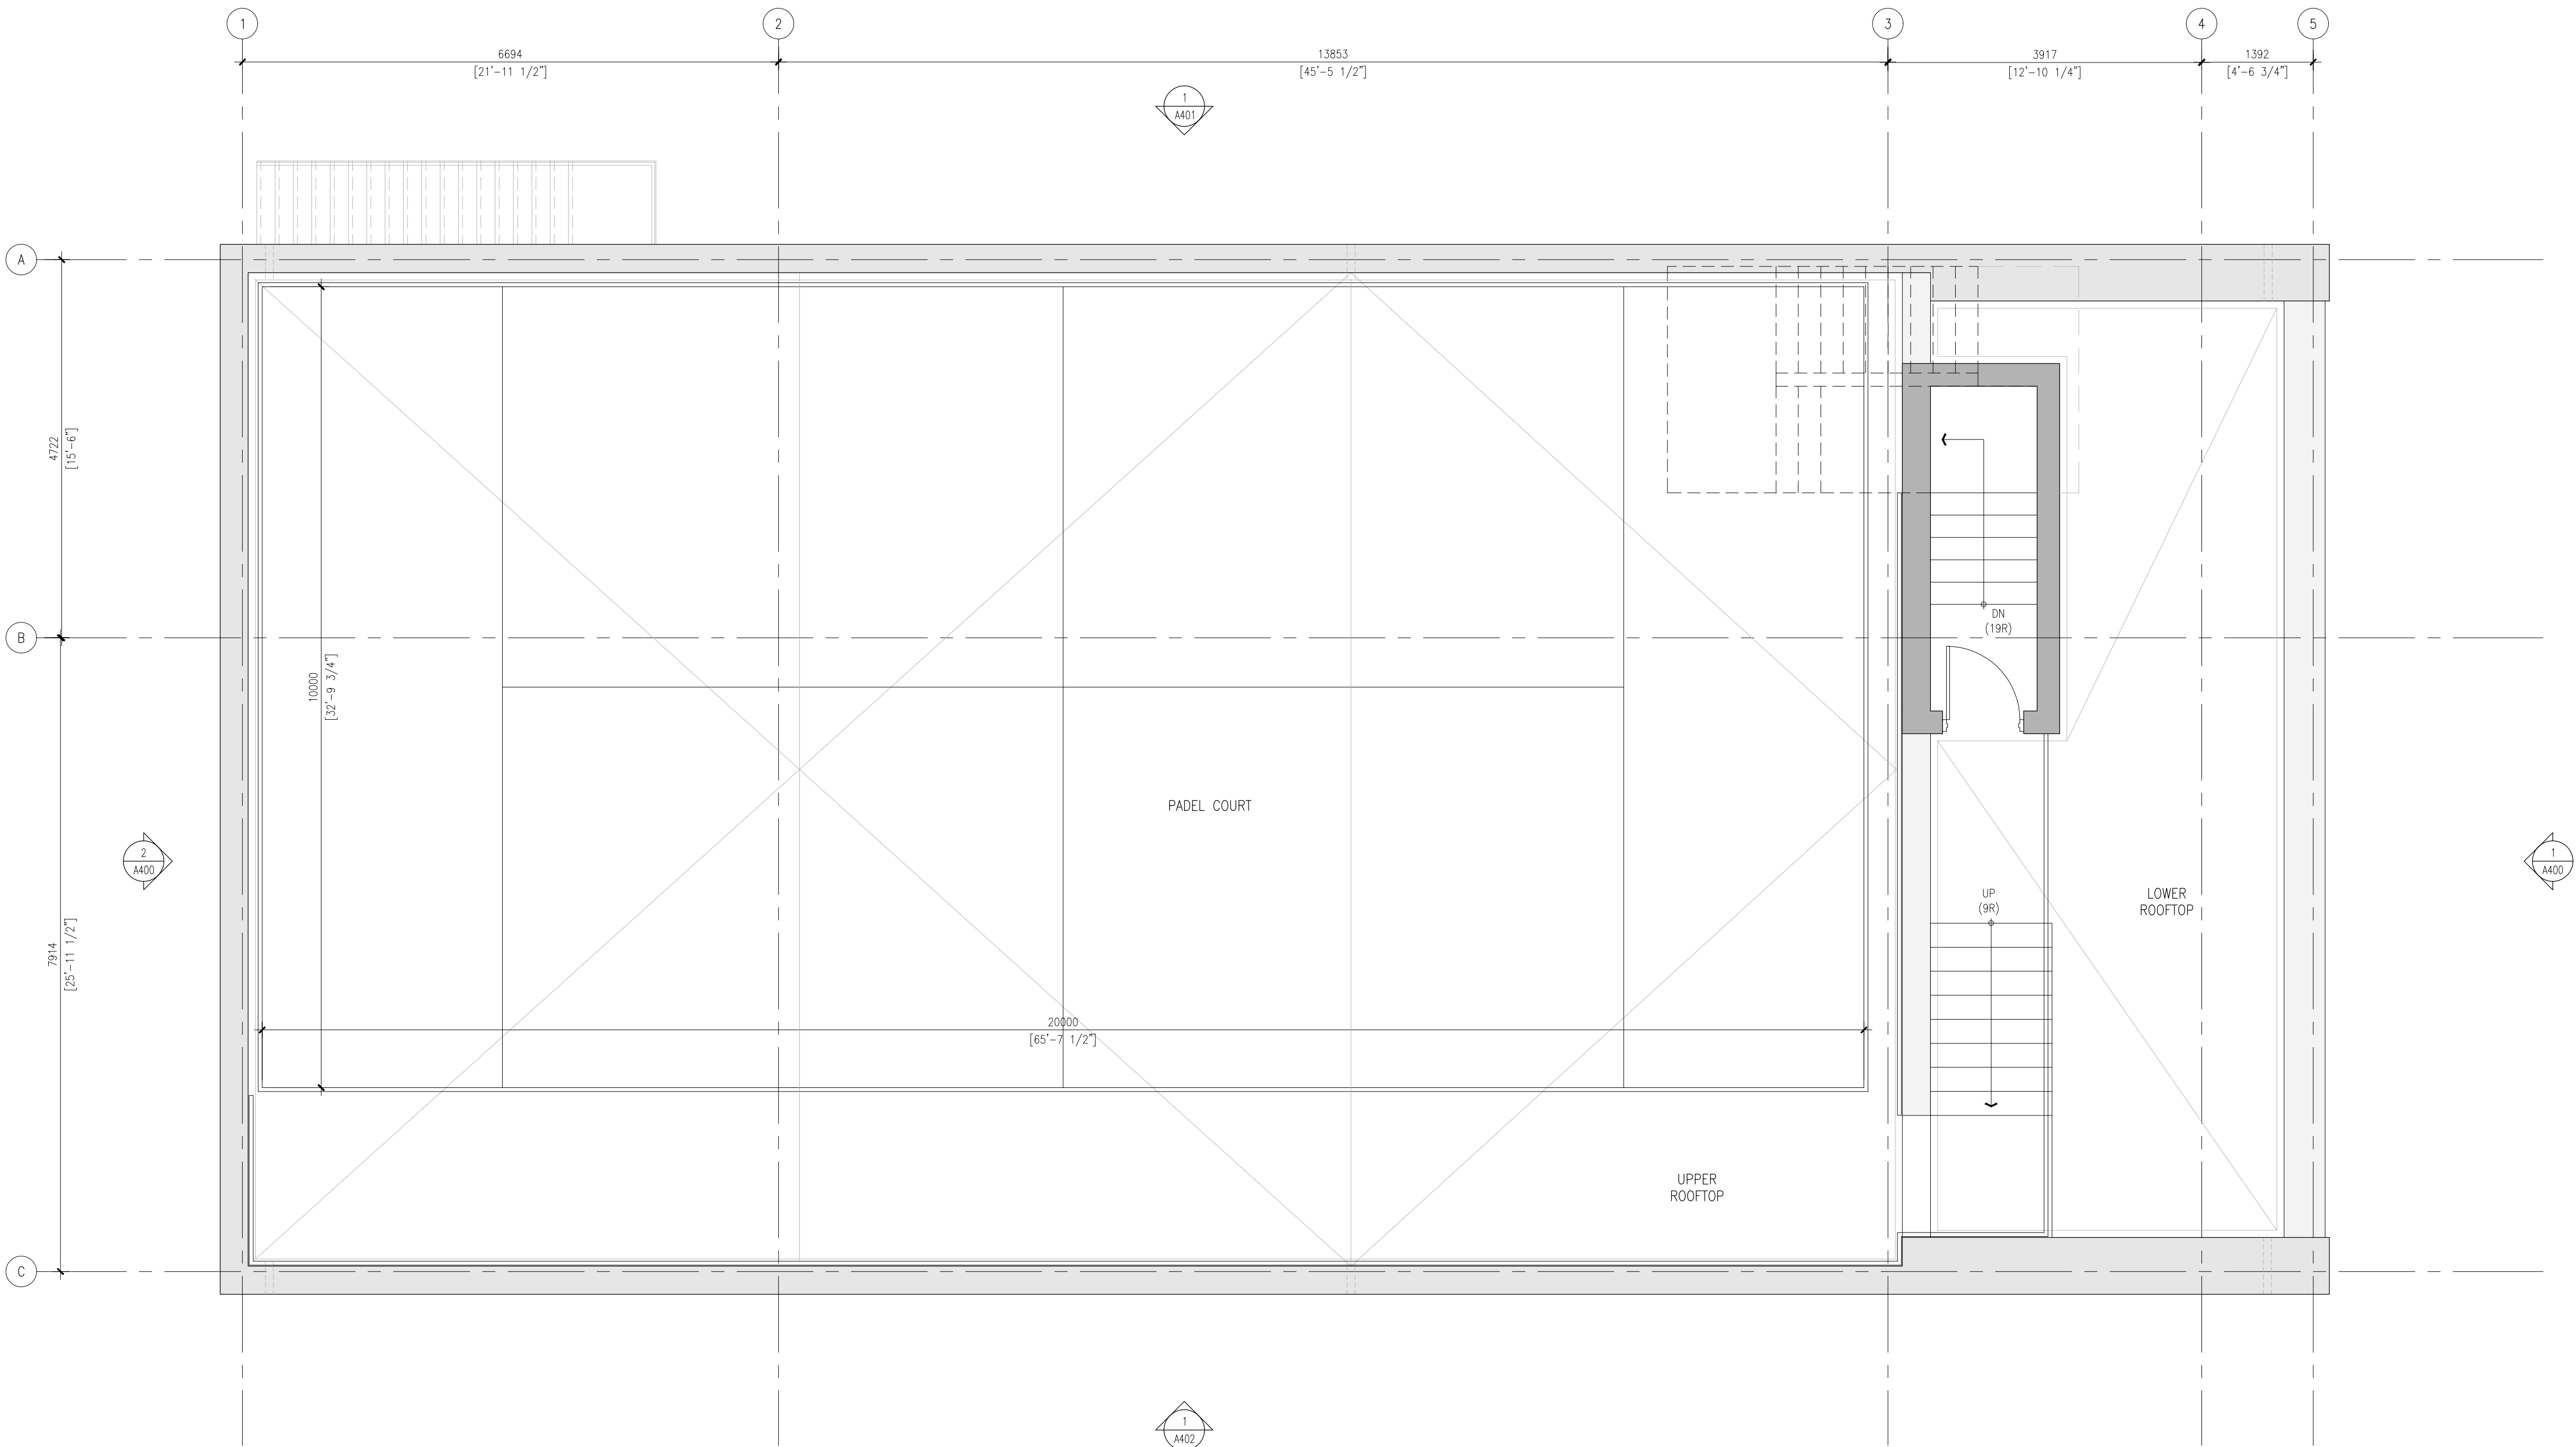


1 Roof Plan
A333 SCALE: 1:50

REVISION RECORDS

2026-05-27	Issued For Site Plan Approval
2026-04-23	Issued For Coordination
2026-03-31	Issued For Coordination
2026-03-31	Issued For Review

ISSUE RECORDS

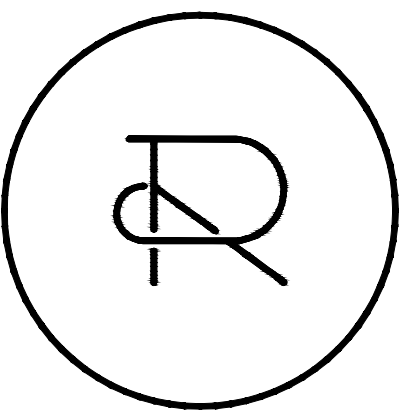

REFLECT
ARCHITECTURE
info@reflectarchitecture.com
416.453.3888

DO NOT SCALE DRAWINGS.
ALL WORK SHALL BE CONDUCTED IN ACCORDANCE WITH ALL STATUTES, BY LAWS, CODES AND REGULATIONS OF THE AUTHORITIES HAVING JURISDICTION OVER THIS PROJECT.

THIS DRAWING IS THE PROPERTY OF REFLECT ARCHITECTURE AND MAY NOT BE REPRODUCED OR USED WITHOUT THE EXPRESSED CONSENT OF THE ARCHITECT. THE CONTRACTOR IS RESPONSIBLE FOR CHECKING AND VERIFYING ALL LEVELS AND DIMENSIONS AND SHALL REPORT ALL DISCREPANCIES TO THE ARCHITECT AND OBTAIN CLARIFICATION PRIOR TO COMMENCING WORK.


GENERAL NOTES

CRC SQUASH CLUB
12 STEWART RD
Collingwood, On


2601	1:50	TD	TW
PROJECT	SCALE	DRAWN	REVIEWED

ROOF PLAN

A333

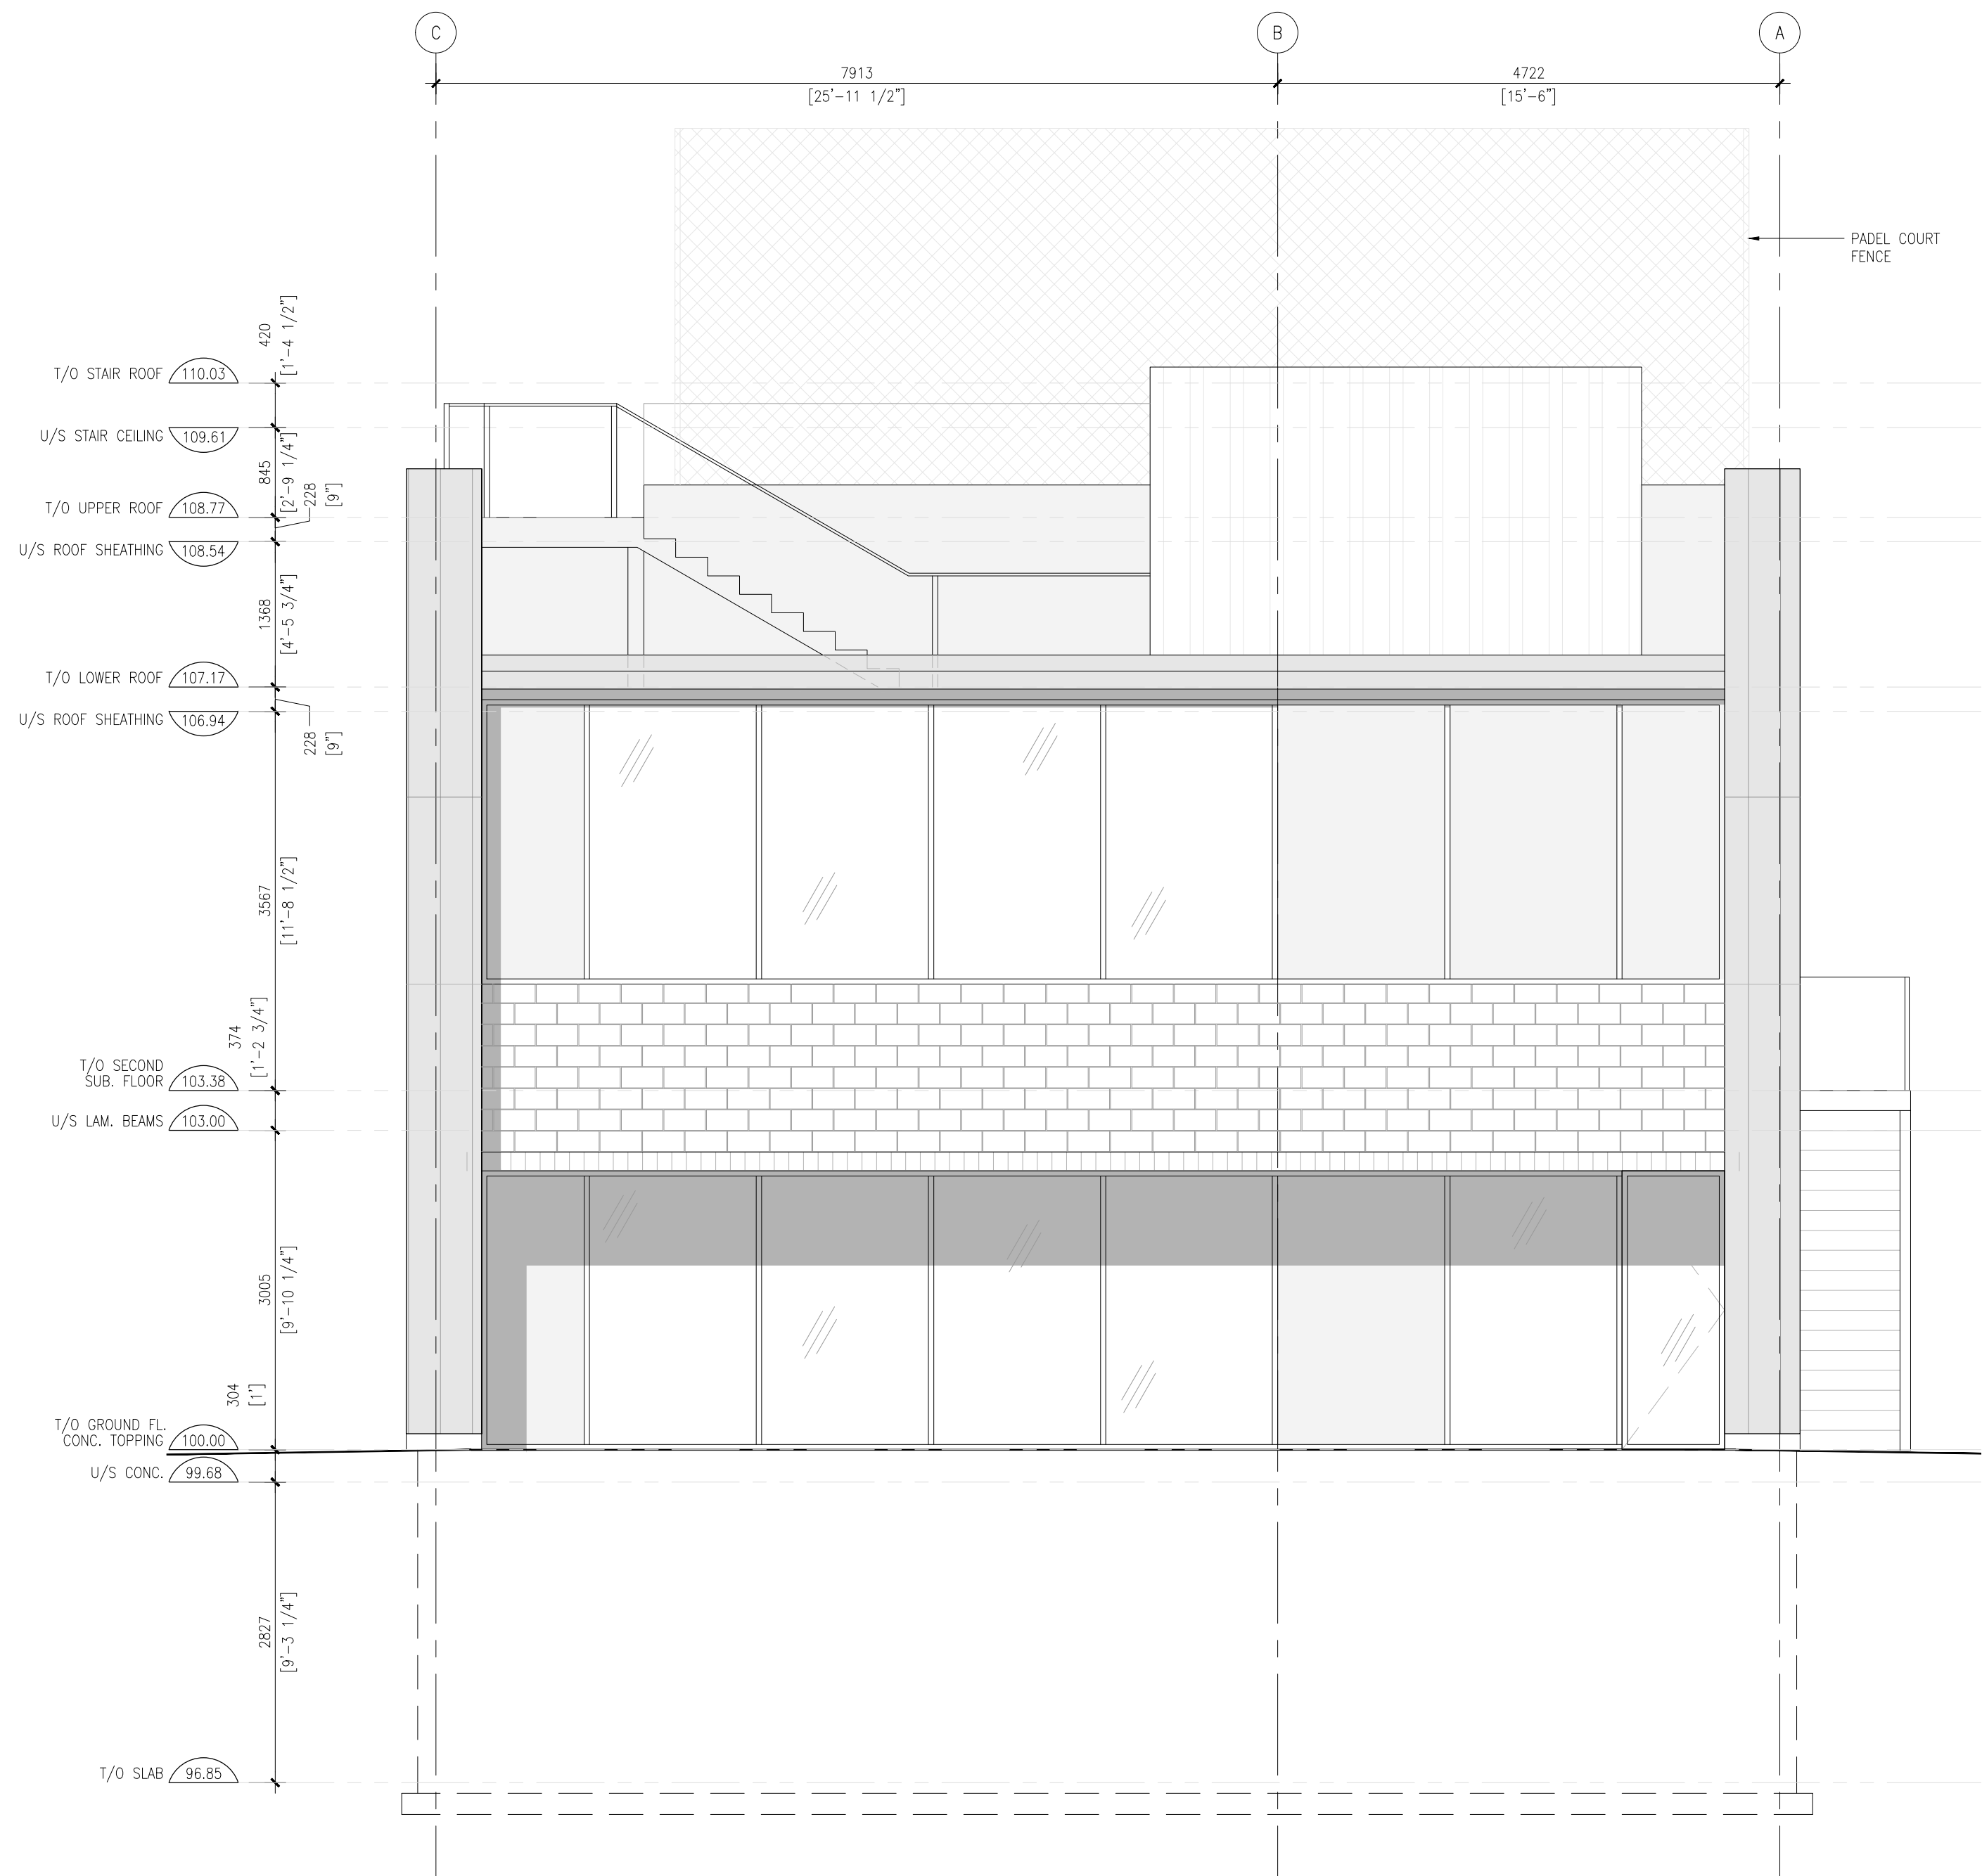

1 Front (North) Elevation
A400 SCALE: 1:50

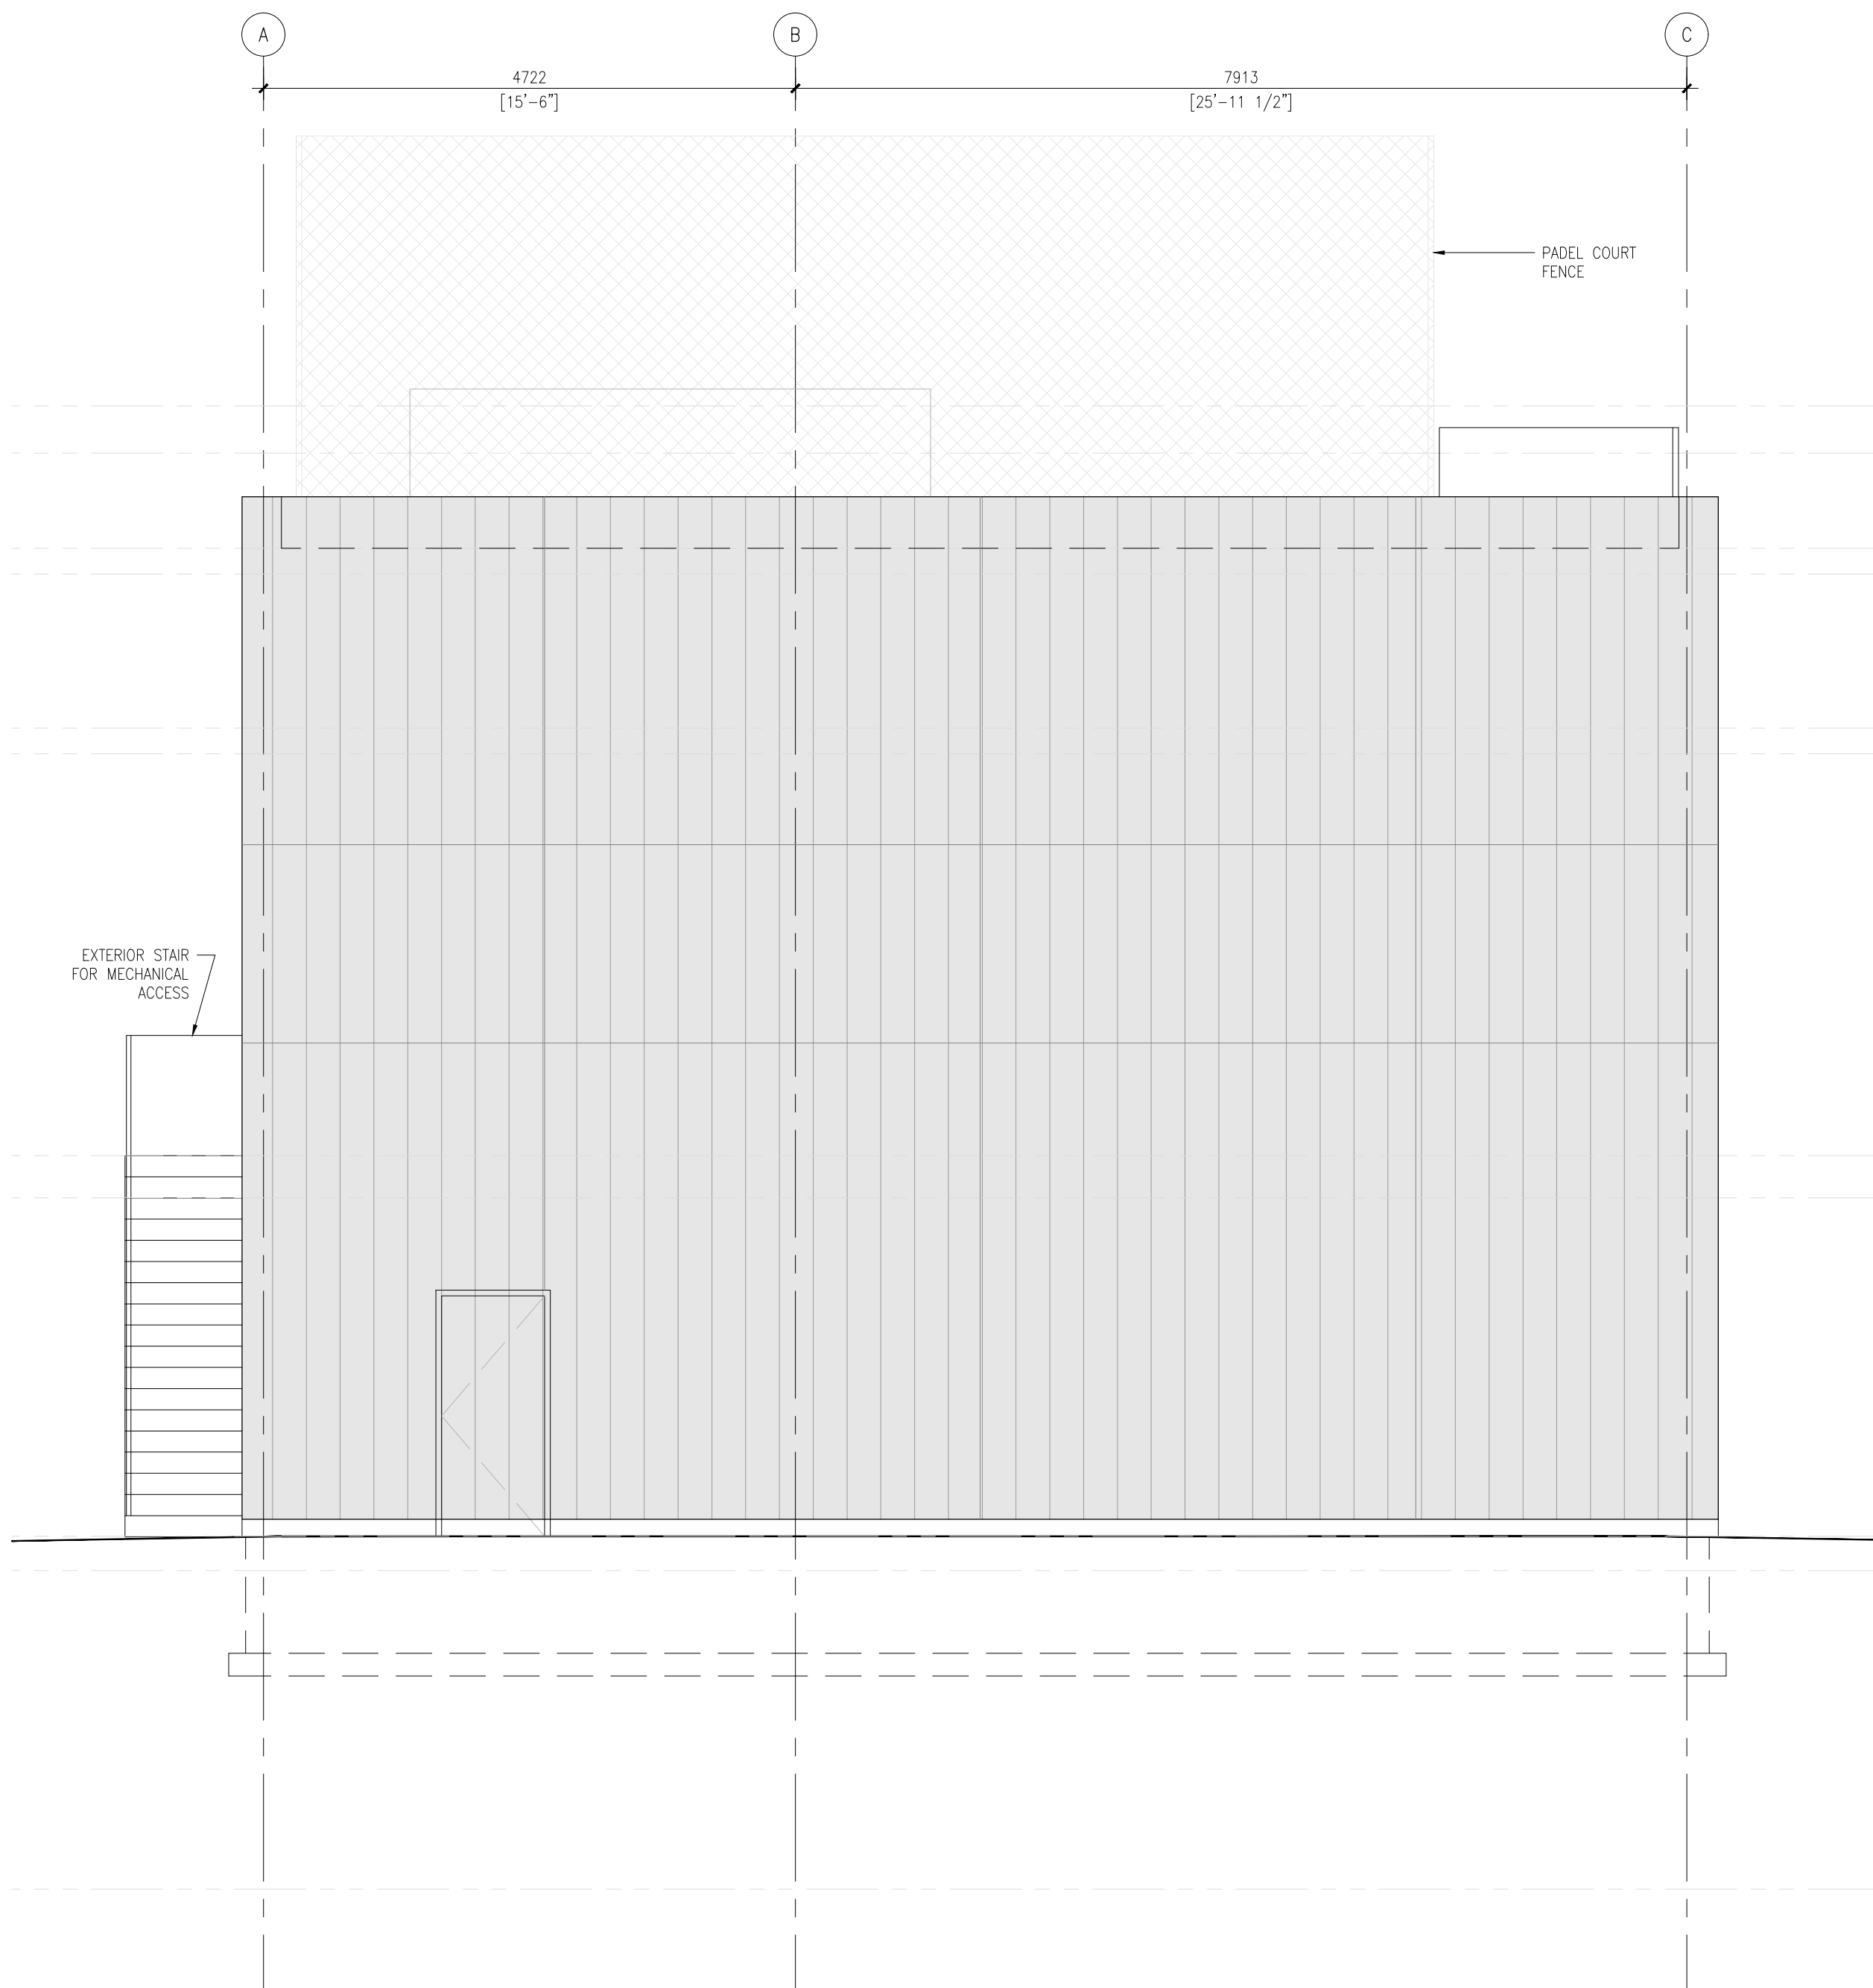


2 Rear (South) Elevation
A400 SCALE: 1:50

REVISION RECORDS

2026-05-27	Issued For Site Plan Approval
2026-04-23	Issued For Coordination
2026-03-31	Issued For Coordination
2026-03-31	Issued For Review

ISSUE RECORDS

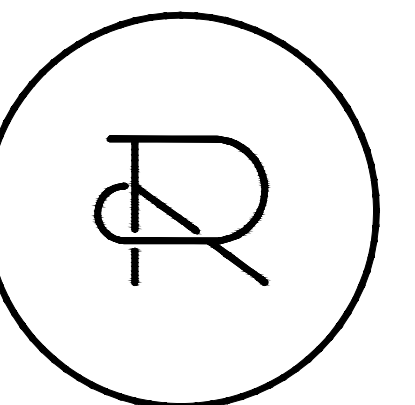

REFLECT
ARCHITECTURE
info@reflectarchitecture.com
416.453.3888

DO NOT SCALE DRAWINGS.

ALL WORK SHALL BE CONDUCTED IN ACCORDANCE WITH ALL STATUTES, BY LAWS, CODES AND REGULATIONS OF THE AUTHORITIES HAVING JURISDICTION OVER THIS PROJECT.

THIS DRAWING IS THE PROPERTY OF REFLECT ARCHITECTURE AND MAY NOT BE REPRODUCED OR USED WITHOUT THE EXPRESSED CONSENT OF THE ARCHITECT. THE CONTRACTOR IS RESPONSIBLE FOR CHECKING AND VERIFYING ALL LEVELS AND DIMENSIONS AND SHALL REPORT ALL DISCREPANCIES TO THE ARCHITECT AND OBTAIN CLARIFICATION PRIOR TO COMMENCING WORK.


GENERAL NOTES

CRC SQUASH CLUB
12 STEWART RD
Collingwood, On

2601	1:50	TD	TW
PROJECT	SCALE	DRAWN	REVIEWED

NORTH AND SOUTH
ELEVATIONS

A400

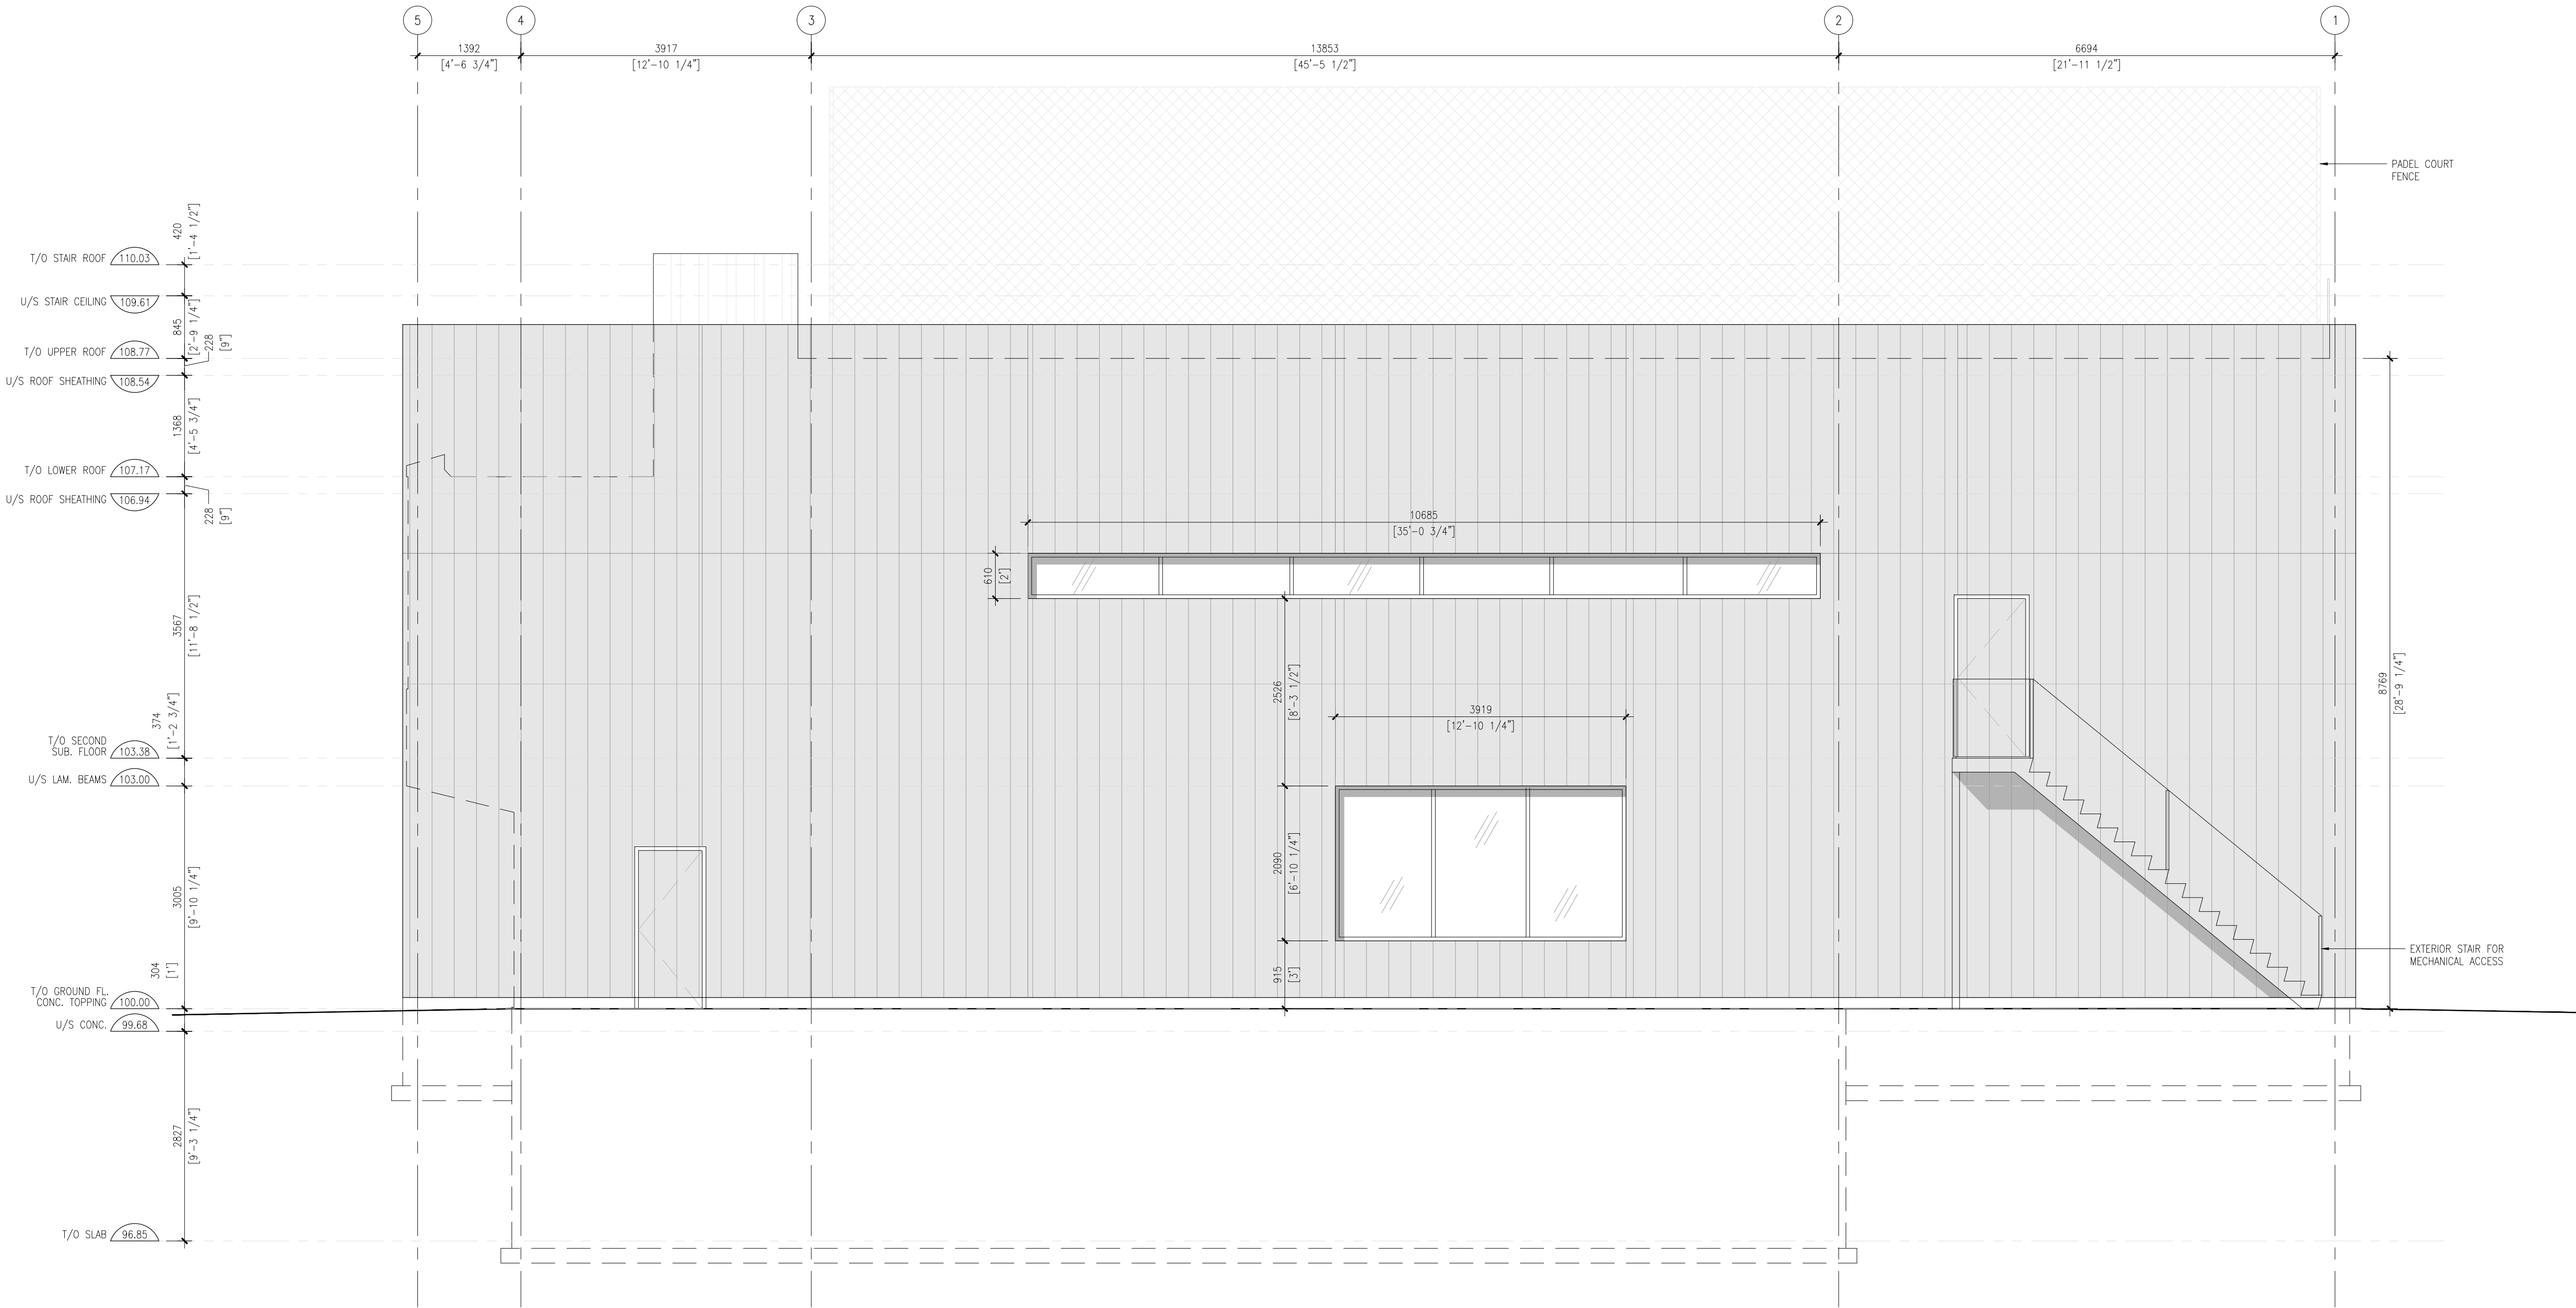


1 Side (West) Elevation
A401 SCALE: 1:50

REVISION RECORDS

2026-05-27	Issued For Site Plan Approval
2026-04-23	Issued For Coordination
2026-03-31	Issued For Coordination
2026-03-31	Issued For Review

ISSUE RECORDS

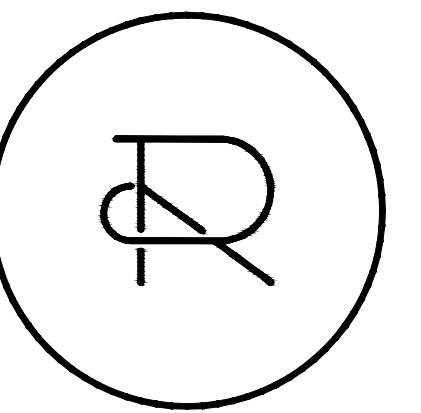

REFLECT
ARCHITECTURE
info@reflectarchitecture.com
416.453.3888

DO NOT SCALE DRAWINGS.

ALL WORK SHALL BE CONDUCTED IN ACCORDANCE WITH ALL STATUTES, BY LAWS, CODES AND REGULATIONS OF THE AUTHORITIES HAVING JURISDICTION OVER THIS PROJECT.

THIS DRAWING IS THE PROPERTY OF REFLECT ARCHITECTURE AND MAY NOT BE REPRODUCED OR USED WITHOUT THE EXPRESSED CONSENT OF THE ARCHITECT. THE CONTRACTOR IS RESPONSIBLE FOR CHECKING AND VERIFYING ALL LEVELS AND DIMENSIONS AND SHALL REPORT ALL DISCREPANCIES TO THE ARCHITECT AND OBTAIN CLARIFICATION PRIOR TO COMMENCING WORK.

GENERAL NOTES


CRC SQUASH CLUB

12 STEWART RD
Collingwood, On

2601	1:50	TD	TW
PROJECT	SCALE	DRAWN	REVIEWED

WEST ELEVATION

A401

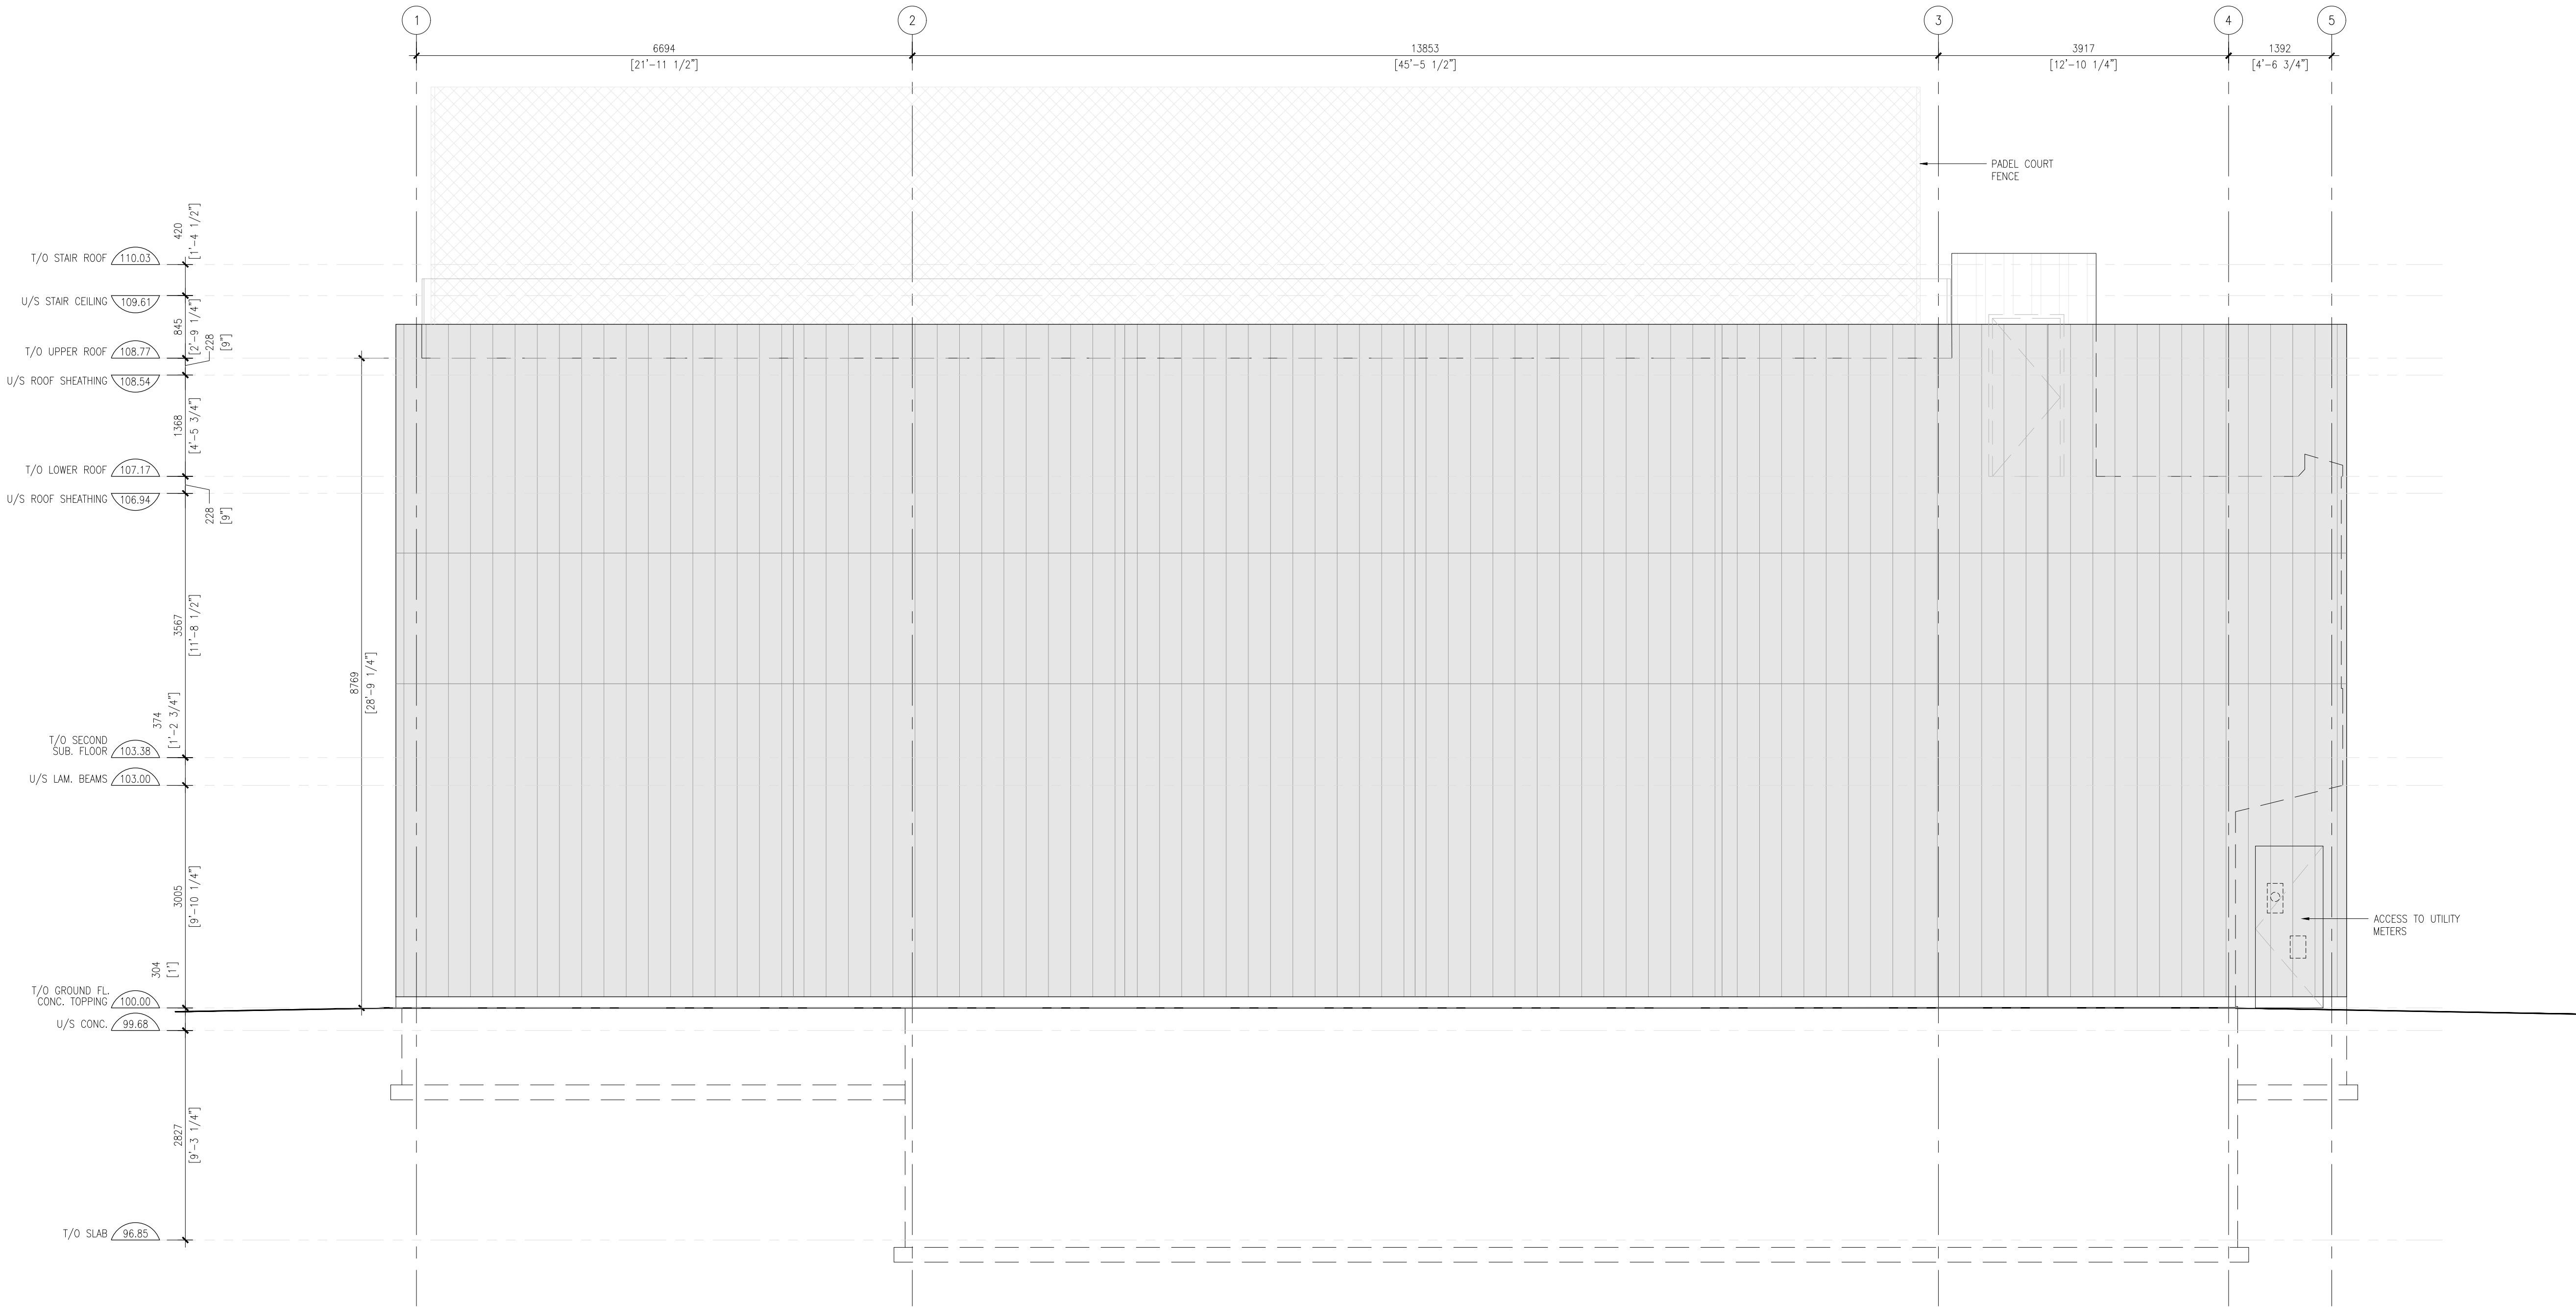


1 Side (East) Elevation
A402 SCALE: 1:50

REVISION RECORDS

2026-05-27	Issued For Site Plan Approval
2026-04-23	Issued For Coordination
2026-03-31	Issued For Coordination
2026-03-31	Issued For Review

ISSUE RECORDS

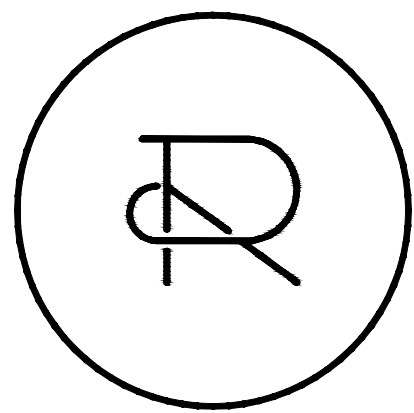

REFLECT
ARCHITECTURE
info@reflectarchitecture.com
416.453.3888

DO NOT SCALE DRAWINGS.
ALL WORK SHALL BE CONDUCTED IN ACCORDANCE WITH ALL STATUTES, BY LAWS, CODES AND REGULATIONS OF THE AUTHORITIES HAVING JURISDICTION OVER THIS PROJECT.

THIS DRAWING IS THE PROPERTY OF REFLECT ARCHITECTURE AND MAY NOT BE REPRODUCED OR USED WITHOUT THE EXPRESSED CONSENT OF THE ARCHITECT. THE CONTRACTOR IS RESPONSIBLE FOR CHECKING AND VERIFYING ALL LEVELS AND DIMENSIONS AND SHALL REPORT ALL DISCREPANCIES TO THE ARCHITECT AND OBTAIN CLARIFICATION PRIOR TO COMMENCING WORK.

GENERAL NOTES

CRC SQUASH CLUB

12 STEWART RD
Collingwood, On

2601	1:50	TD	TW
PROJECT	SCALE	DRAWN	REVIEWED

EAST ELEVATION

A402