
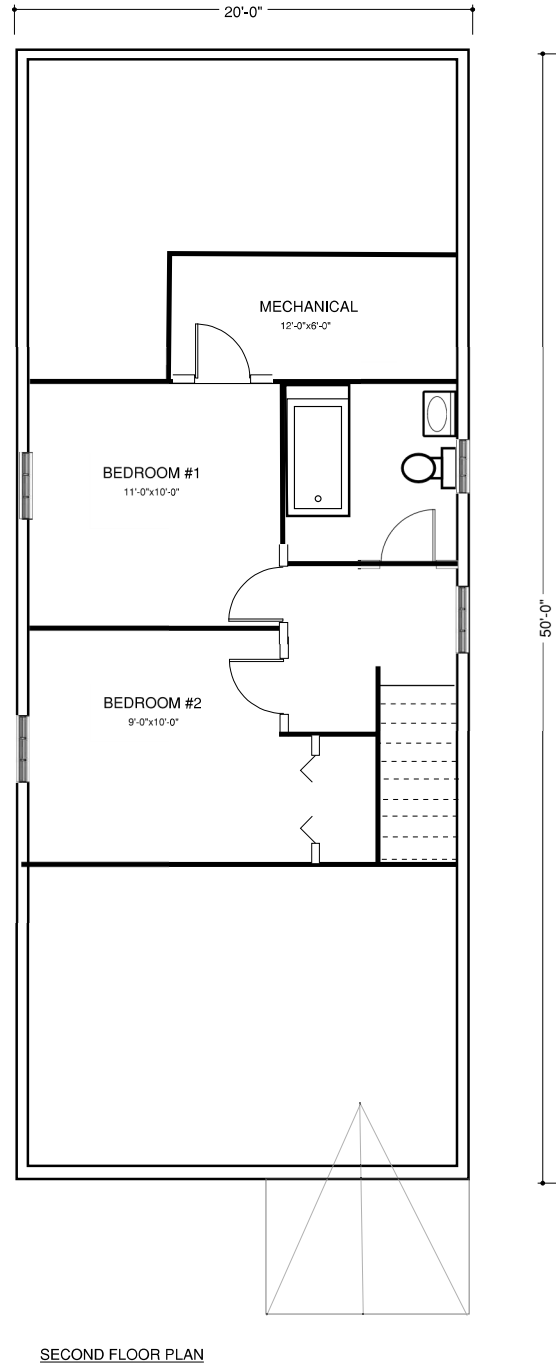


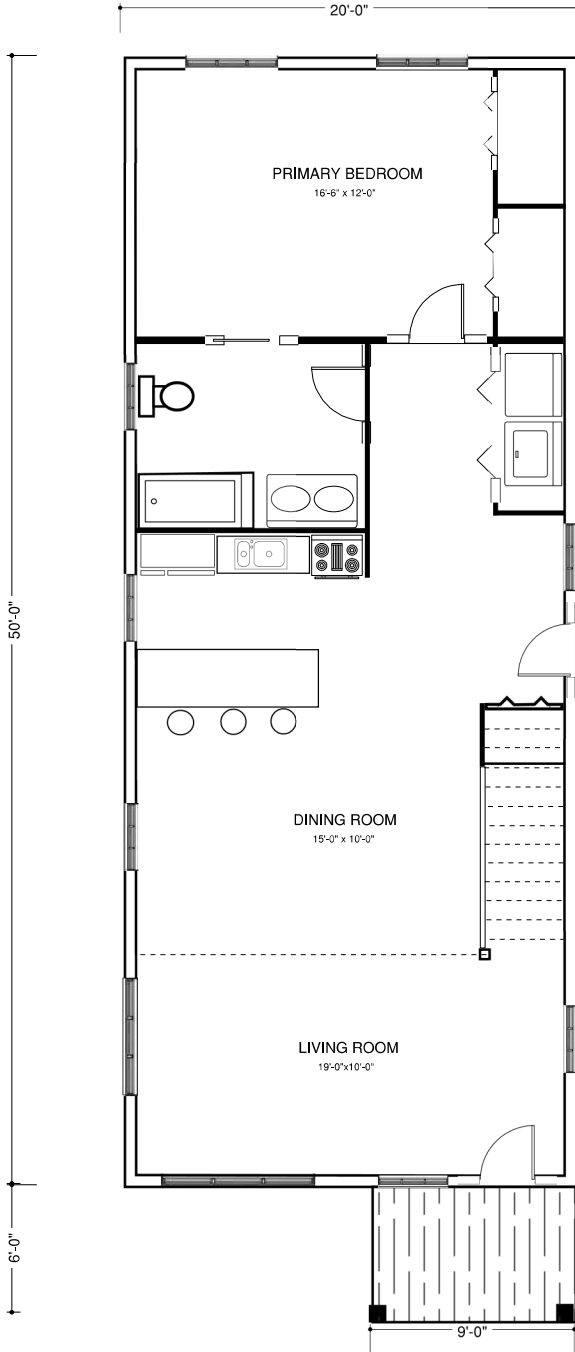

PROJECT NAME:
304 ST. PAUL STREET,
COLLINGWOOD ON

**PROPOSED SINGLE DWELLING
RESIDENTIAL**

**caledon
build**

16927 WINSTON CHURCHILL BLVD.
CALEDON, ON

416-400-5029

www.caledonbuild.com

BCIN/ENGINEER SEAL:

DRAFT

DATE: 2026.09.23

SCALE: 1/8" = 1'-0"

DRAWN BY: SAM SKUCE


REVISIONS:

NO.	DESCRIPTION	DATE

DRAWING:

A-02

DRAWING TITLE:
FLOOR PLANS

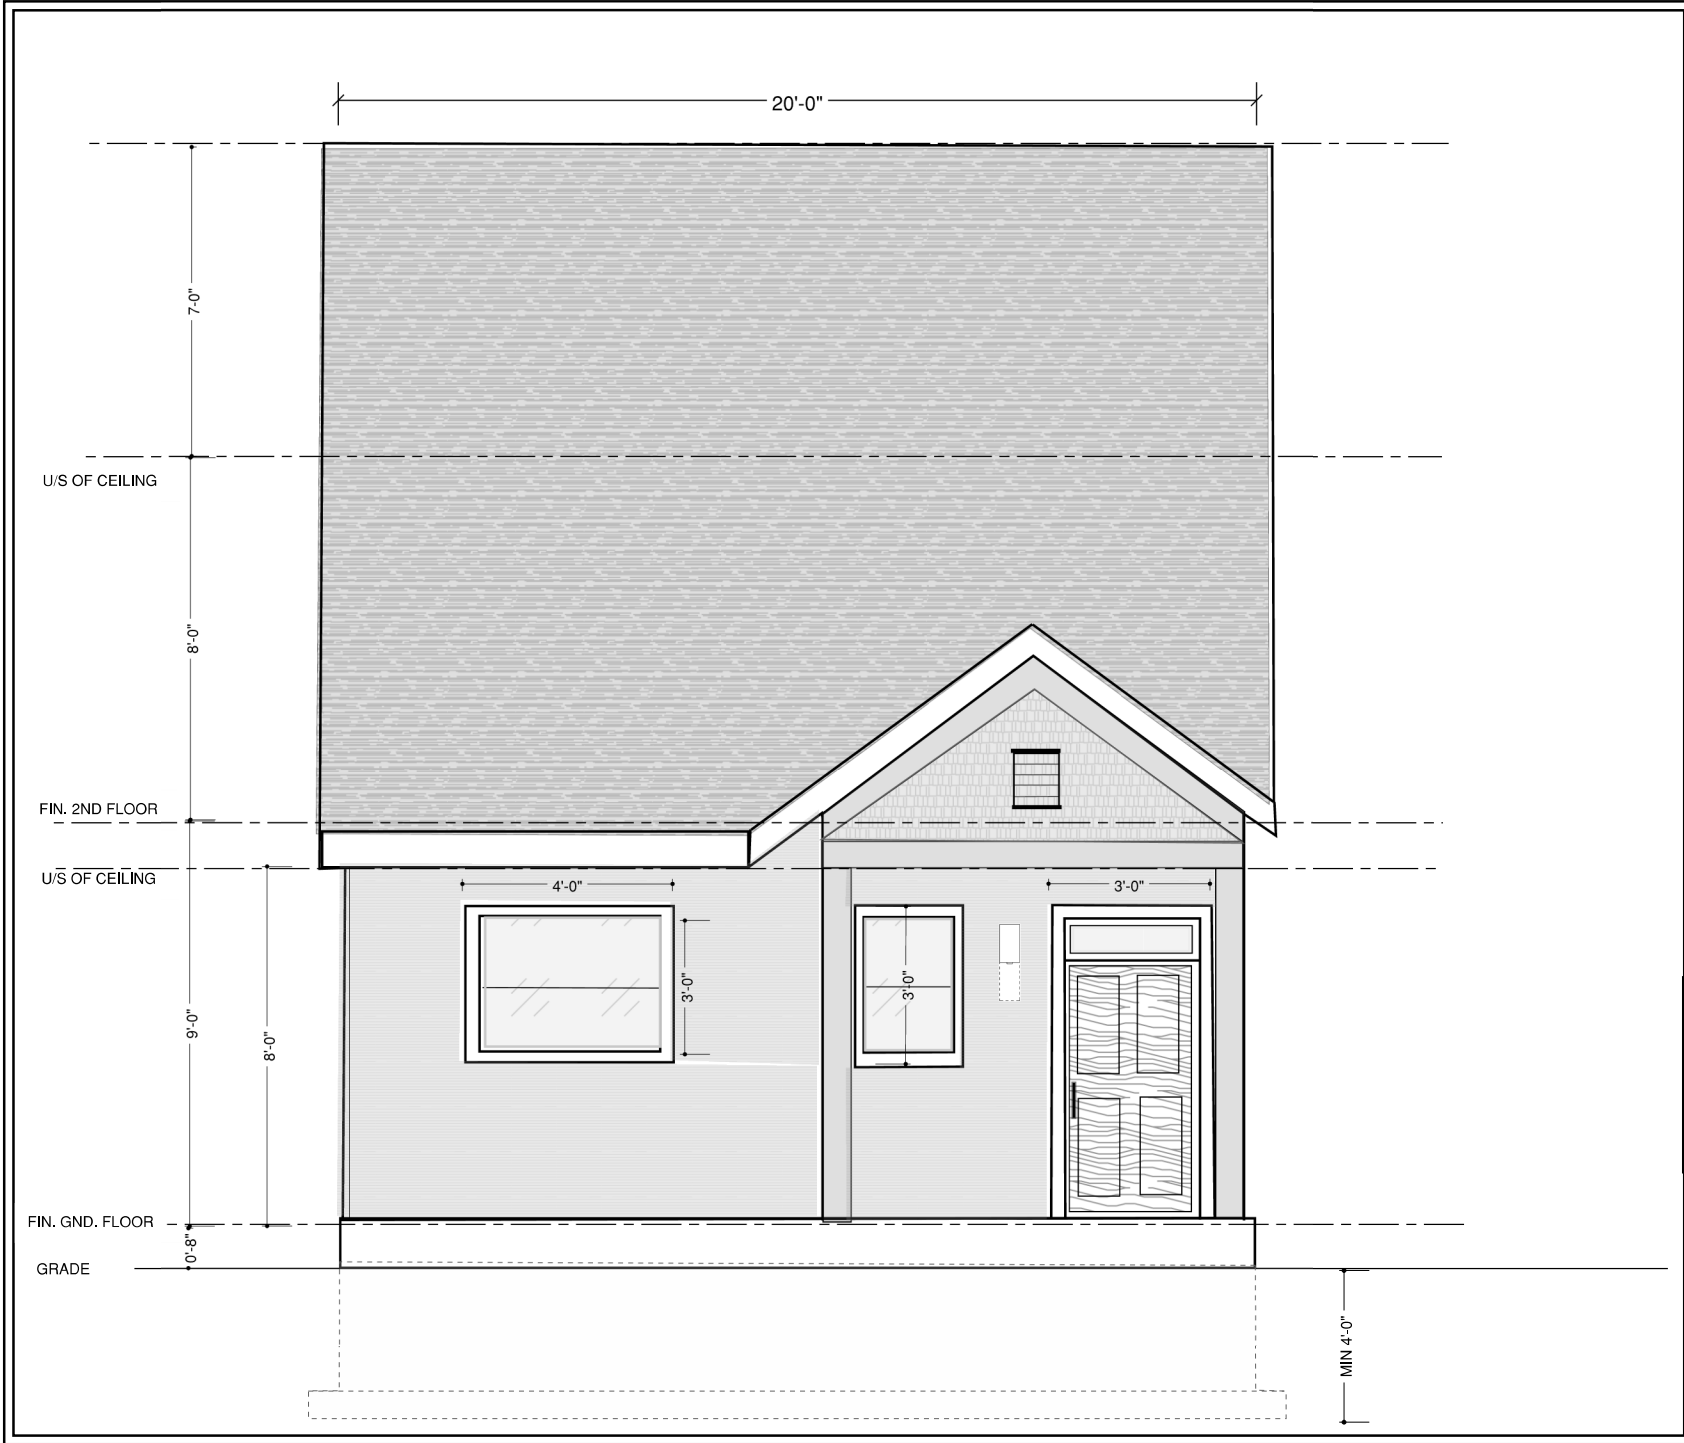

PROJECT NAME:
304 ST. PAUL STREET,
COLLINGWOOD ON

**PROPOSED SINGLE DWELLING
RESIDENTIAL**

**caledon
build**

16927 WINSTON CHURCHILL BLVD.
CALEDON, ON

416-400-5029
www.caledonbuild.com

BCIN/ENGINEER SEAL:

DRAFT

DATE: 2026.09.23
SCALE: 1/4" = 1'-0"
DRAWN BY: SAM SKUCE

REVISIONS:

NO.	DESCRIPTION	DATE

DRAWING:
A-03

DRAWING TITLE:
FRONT ELEVATION



U/S OF CEILING

FIN. 2ND FLOOR

U/S OF CEILING

FIN. GND. FLOOR

GRADE

U/S OF CEILING

FIN. 2ND FLOOR

U/S OF CEILING

FIN. GND. FLOOR

GRADE

PROJECT NAME:
304 ST. PAUL STREET,
COLLINGWOOD ON

**PROPOSED SINGLE DWELLING
RESIDENTIAL**

**caledon
build**

16927 WINSTON CHURCHILL BLVD.
CALEDON, ON

416-400-5029

www.caledonbuild.com

BCIN/ENGINEER SEAL:

DRAFT

DATE: 2026.09.23

SCALE: 1/8" = 1'-0"

DRAWN BY: SAM SKUCE


REVISIONS:

NO.	DESCRIPTION	DATE

DRAWING:

A-04

DRAWING TITLE:
SIDE ELEVATIONS

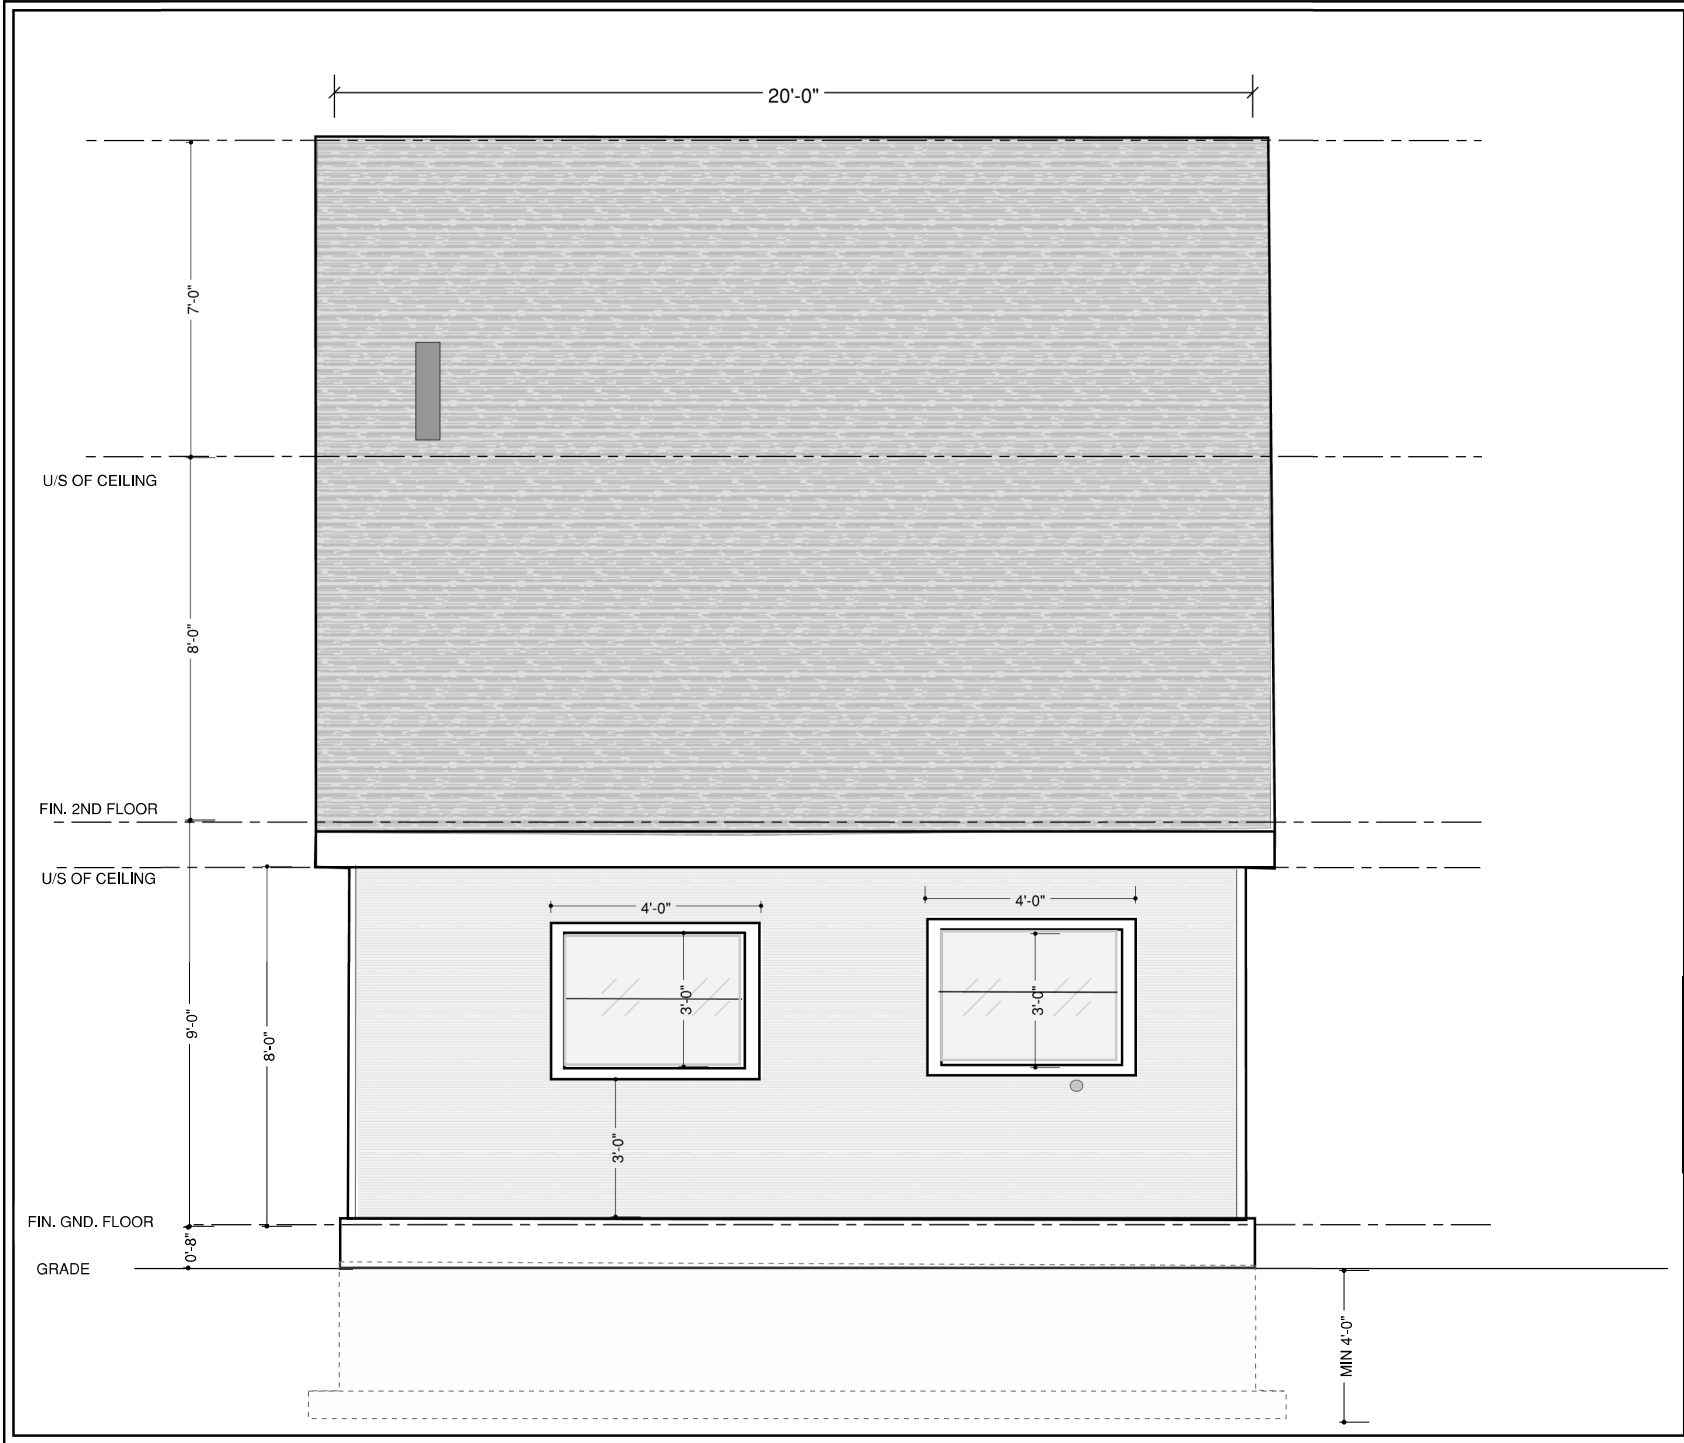

PROJECT NAME:
304 ST. PAUL STREET,
COLLINGWOOD ON

**PROPOSED SINGLE DWELLING
RESIDENTIAL**

**caledon
build**

16927 WINSTON CHURCHILL BLVD.
CALEDON, ON
416-400-5029
www.caledonbuild.com

BCIN/ENGINEER SEAL:
DRAFT

DATE: 2026.09.23
SCALE: 1/4" = 1'-0"
DRAWN BY: SAM SKUCE

REVISIONS:

NO.	DESCRIPTION	DATE

DRAWING:
A-05

DRAWING TITLE:
REAR ELEVATION