


HUME STREET

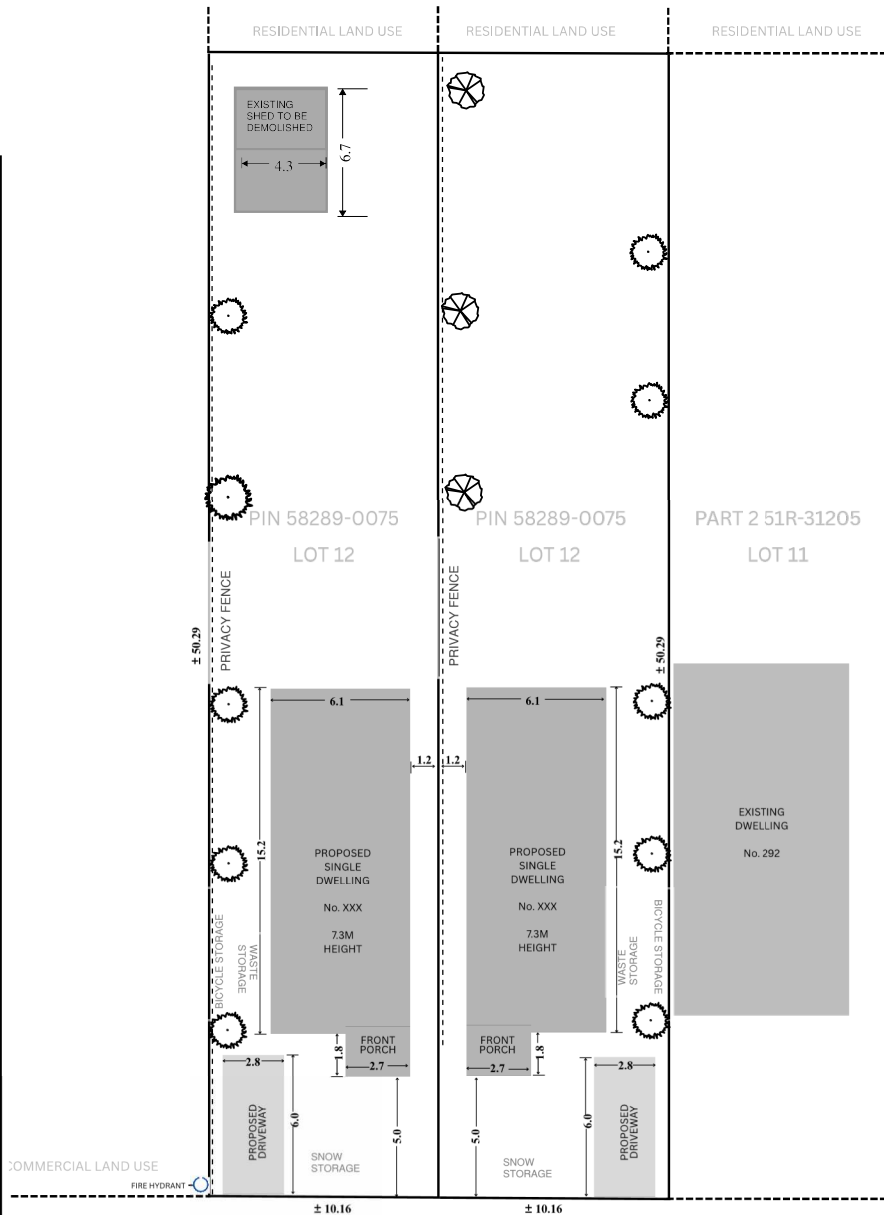

SITE DATA

	PROPOSED
	SQ. METRES
GROUND FLOOR:	100
SECOND FLOOR:	50
TOTAL:	150
BUILDING COVERAGE:	21.70%
REFER TO ATTACHED SITE DETAILS AND STATISTICS	

PROJECT NAME:
304 ST. PAUL STREET,
COLLINGWOOD ON

**PROPOSED SINGLE DWELLING
RESIDENTIAL**

**caledon
build**

16927 WINSTON CHURCHILL BLVD.
CALEDON, ON

416-400-5029

www.caledonbuild.com

BCIN/ENGINEER SEAL:

DRAFT

DATE: 2026.09.23

SCALE: NOT TO SCALE

DRAWN BY: SAM SKUCE

REVISIONS:

NO.	DESCRIPTION	DATE

DRAWING:

A-01

DRAWING TITLE:

SITE PLAN