

GENERAL NOTES

1. Reproduction of this plan shall be made only for the purpose of providing information and not for any other purpose. Any reproduction of this plan for any other purpose shall be at the user's risk and without the liability of the architect.

2. The user shall be responsible for obtaining all necessary permits and approvals from the relevant authorities.

3. The user shall be responsible for obtaining all necessary information and data from the relevant authorities.

NO.	DATE	REVISION	BY:
1	05/11/2020	ISSUED FOR CLIENT REVIEW	AA
2	05/11/2020	ISSUED FOR CLIENT REVIEW	AA
COMMISSION:

HUME HUB
MIXED USE
DEVELOPMENT


121 HUME STREET COLLINGWOOD, VIC



SHEET TITLE:

SITE PLAN

Drawn by: J. Zeng	Drawn by: J. Zeng
Checked by: J. Zeng	Checked by: J. Zeng
Scale: 1:100	Scale: 1:100
Date: 05/11/2020	Date: 05/11/2020
Project No: A001	Project No: A001
Drawn by: J. Zeng	Drawn by: J. Zeng
Checked by: J. Zeng	Checked by: J. Zeng
Scale: 1:100	Scale: 1:100
Date: 05/11/2020	Date: 05/11/2020
Project No: A001	Project No: A001

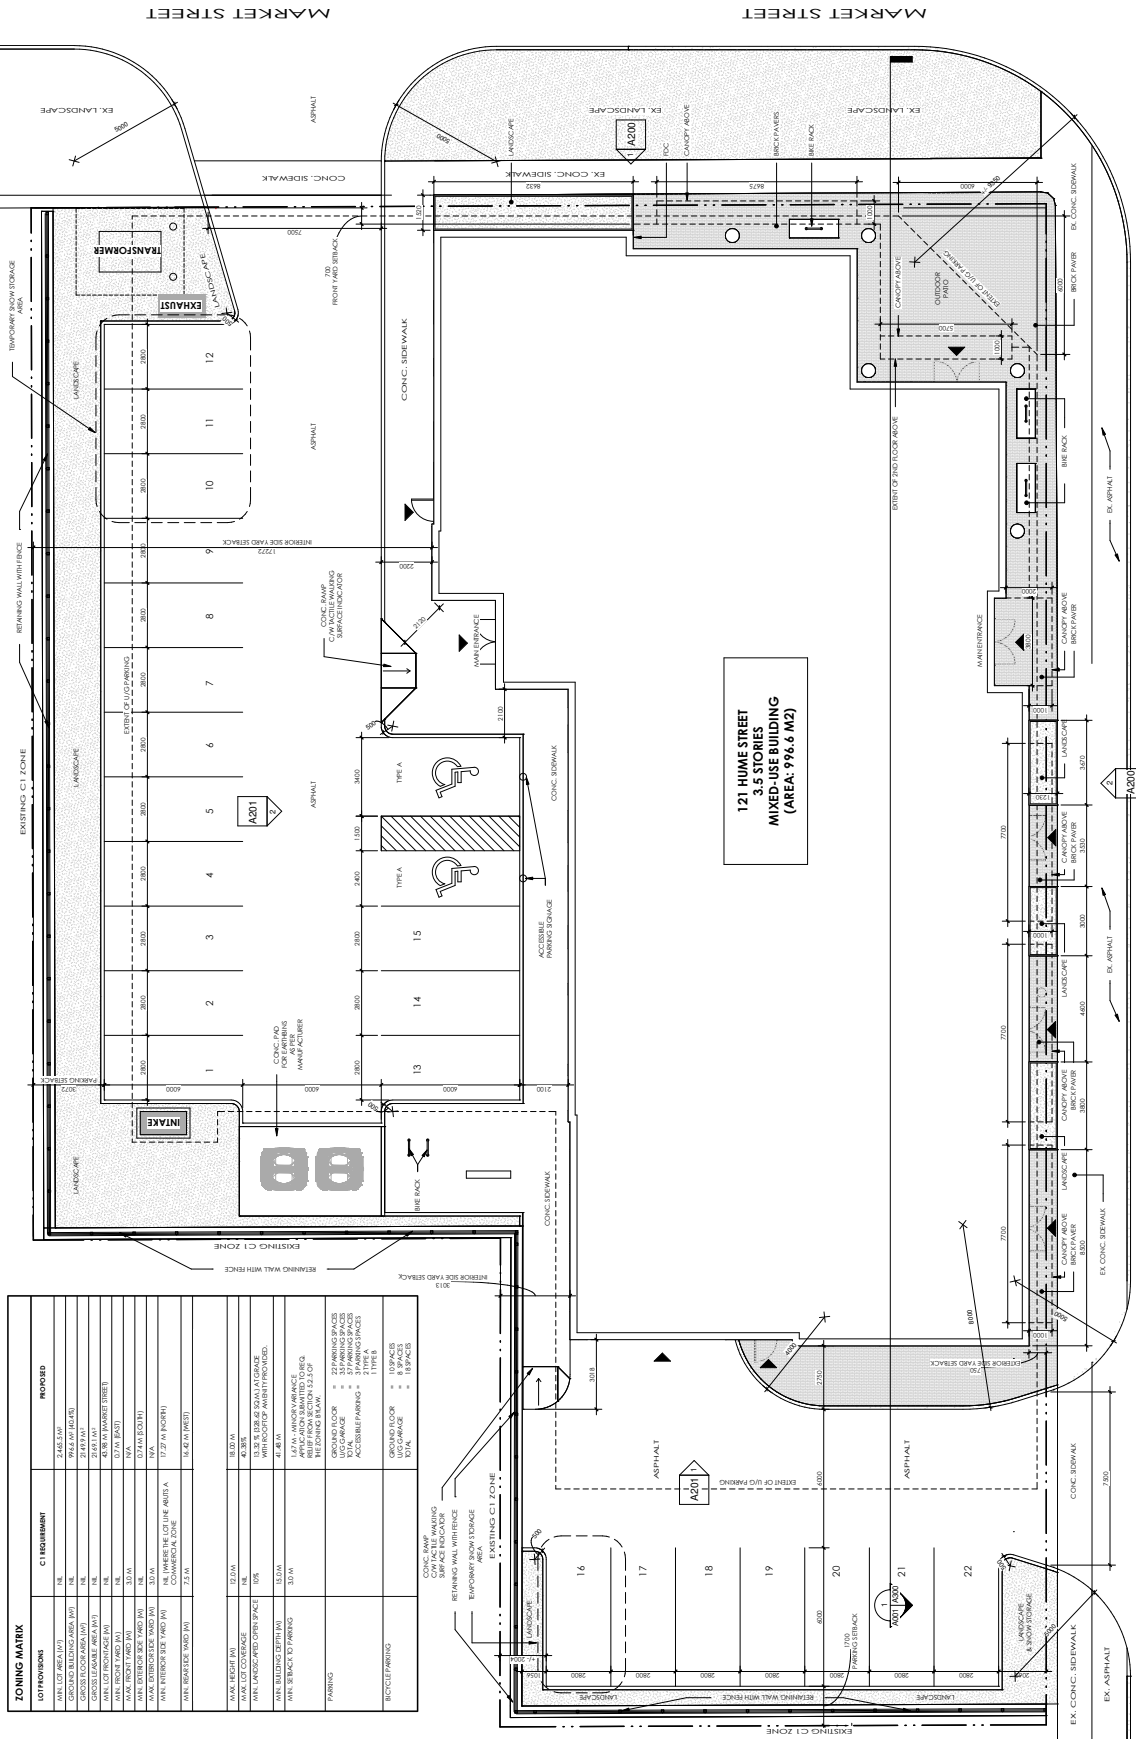

ZONING MATRIX	
LOT INFORMATION	CT REQUIREMENT
LOT 1 (AREA 10)	2.00% DAP
LOT 2 (AREA 11)	2.00% DAP
LOT 3 (AREA 12)	2.00% DAP
GENERAL NOTES

NO.	DATE	REVISION	BY:
1	06/11/2019	ISSUED FOR PERMITTING	AK
2	06/11/2019	REVISION: CLARIFICATION	AK
3	06/11/2019	REVISION: CLARIFICATION	AK
COMMISSION:

HUME HUB
MIXED USE
DEVELOPMENT


171 HUME STREET COLLINGWOOD, VIC

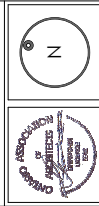

SHEET TITLE:

UNDERGROUND
PARKING PLAN

Drawn by: J. King	Scale: AS SHOWN
Checked by: J. King	Project No: A100
Designed by: J. King	Drawn by: J. King
Client: Hume Hub Development	Date: 06/11/2019
Project: Hume Hub Development	Project No: A100

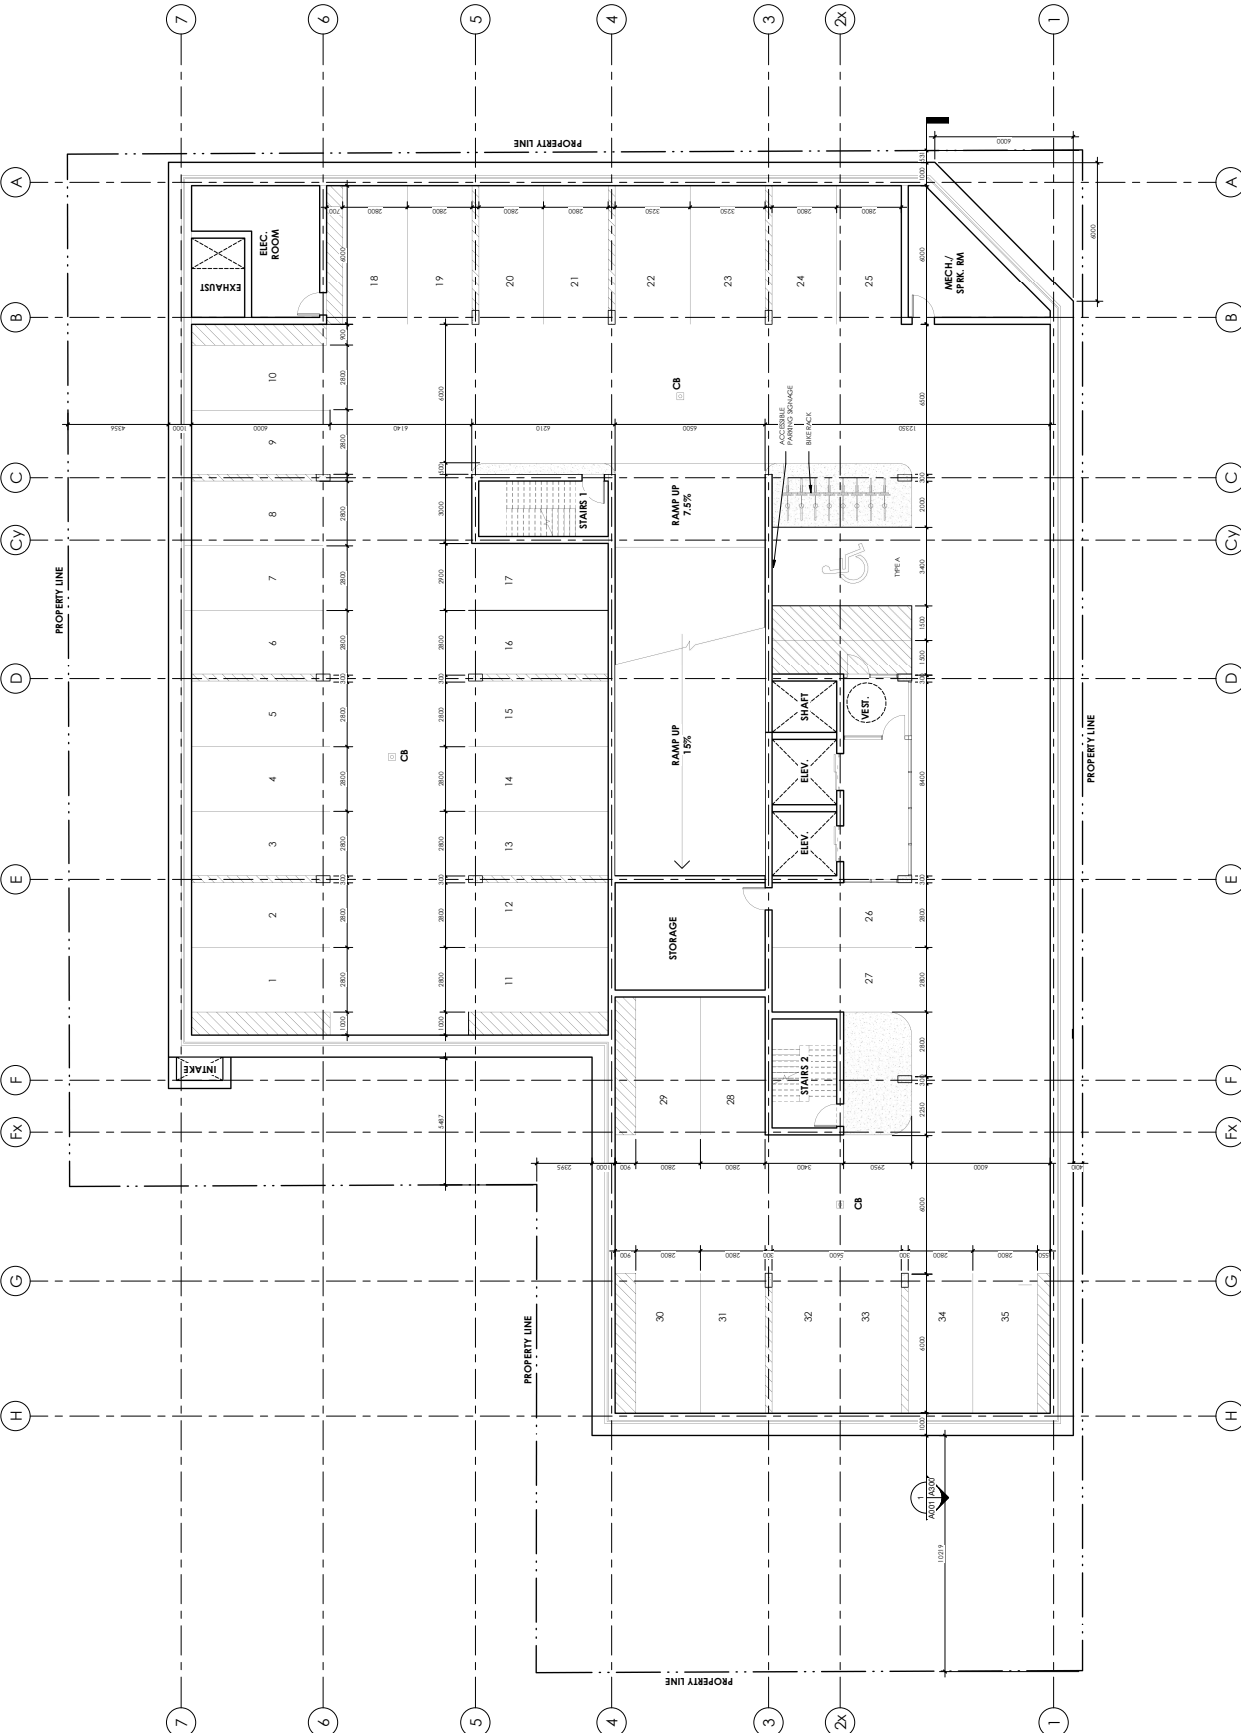


1 UNDERGROUND PARKING

A100 1:100

1 GROUND FLOOR PLAN

A101

COMMISSION: HUME HUB
MIXED USE
DEVELOPMENT
121 HUME STREET, COLLINGWOOD, ON

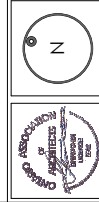

A | C | K
architects
www.ackarchitects.com

studio office
1535 Broadway, Suite 200
New York, NY 10019
T 212 694-5400
F 212 694-5452
E info@acknyc.com
C 212

architectural office
1535 Broadway, Suite 200
New York, NY 10019
T 212 694-5400
F 212 694-5452
E info@acknyc.com
C 212


SHEET TITLE:

GROUND FLOOR
PLAN

Issued for Re-Zoning	
Issued for Site Plan Agreement	
Issued for Permit	
Issued for Tender	
Issued for Construction	
DRAWN BY:	BA
CHECKED BY:	WC
DATE:	NOV 2019
SCALE	AS SHOWN
PROJECT No.:	2019-198

1 GROUND FLOOR PLAN
A1/01
1:100

GENERAL NOTES

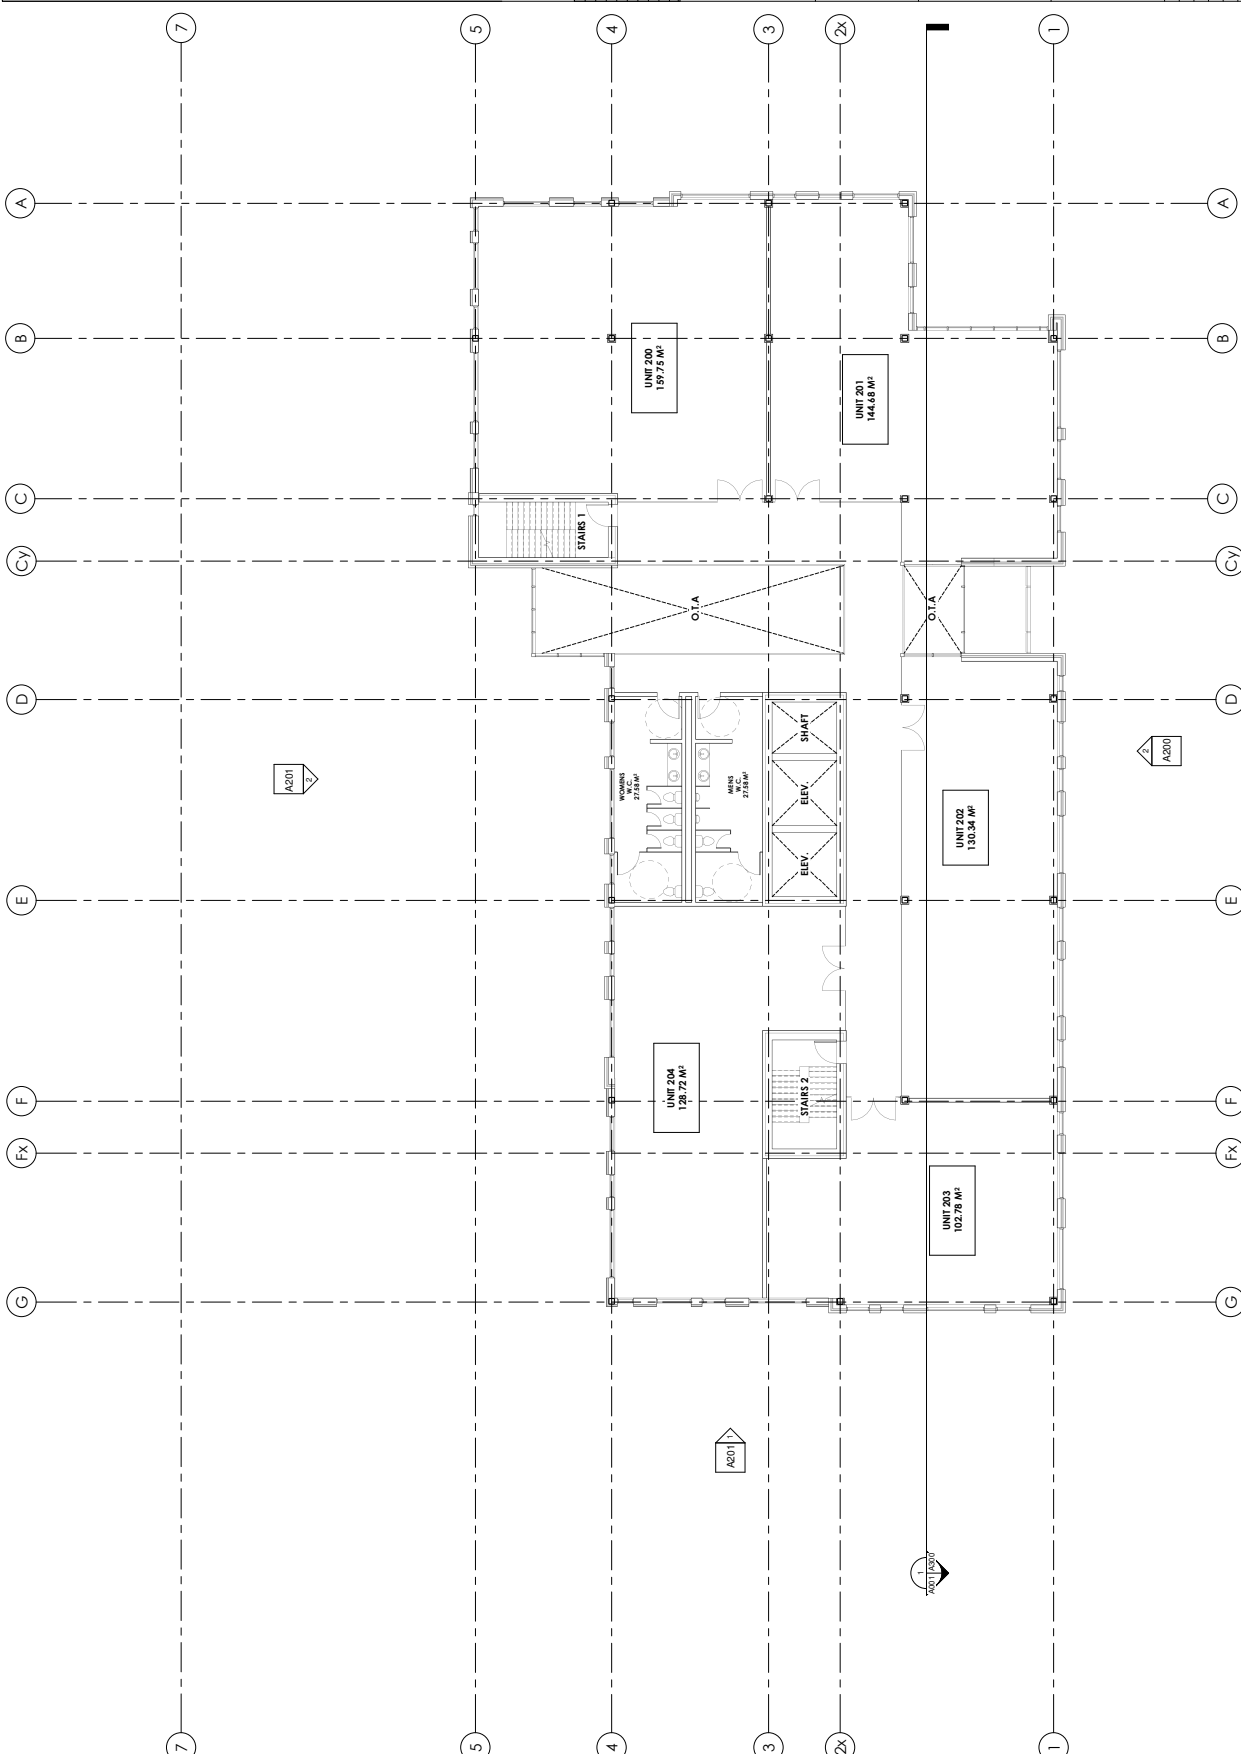


NO.	DATE	REVISION	BY:
11	06/11/2020	ISSUED FOR CLIENT REVIEW	AK
12	06/11/2020	ISSUED FOR CLIENT REVIEW	AK
COMMISSION:

HUME HUB
MIXED USE
DEVELOPMENT

171 HUME STREET COLLINGWOOD, VIC

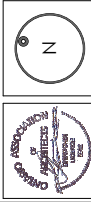

A | C | K
architects
www.ackarchitects.com
171 HUME STREET
COLLINGWOOD, VIC 3066
PH: 03 9594 1111
F: 03 9594 1112
E: info@ackarchitects.com

SHEET TITLE:

SECOND FLOOR
PLAN

Issued for Planning	
Issued for Construction	
Issued for Client	
Issued for Approval	
Check by Designer	
Check by Engineer	
Check by Architect	
Check by Client	
DATE	NOV 2019
SCALE	AS SHOWN
PROJECT NO.	2019-001

A102

2ND FLOOR

1:100

GENERAL NOTES

NO.	DATE	REVISION	BY:
1	06/11/2009	ISSUED FOR PERMITTING	AK
2	06/11/2009	ISSUED FOR PERMITTING	AK
COMMISSION

HUME HUB
MIXED USE
DEVELOPMENT

171 HUME STREET COLLINGSWOOD, ON



A | C | K
architects
www.ackarchitects.com
171 Hume Street
Collingswood, ON
M9W 6K7
Tel: (416) 291-1234
Fax: (416) 291-1235
Email: info@ackarchitects.com


SHEET TITLE:

THIRD FLOOR PLAN

Drawn by: J. Zing	Scale:	DATE:	PROJECT NO.:
Checked by: J. Zing	Scale:	DATE:	PROJECT NO.:
Designed by: J. Zing	Scale:	DATE:	PROJECT NO.:
Drawn by: J. Zing	Scale:	DATE:	PROJECT NO.:
Checked by: J. Zing	Scale:	DATE:	PROJECT NO.:
Designed by: J. Zing	Scale:	DATE:	PROJECT NO.:
Drawn by: J. Zing	Scale:	DATE:	PROJECT NO.:
Checked by: J. Zing	Scale:	DATE:	PROJECT NO.:
Designed by: J. Zing	Scale:	DATE:	PROJECT NO.:
Drawn by: J. Zing	Scale:	DATE:	PROJECT NO.:

A103

1 3RD FLOOR
A103 1:100

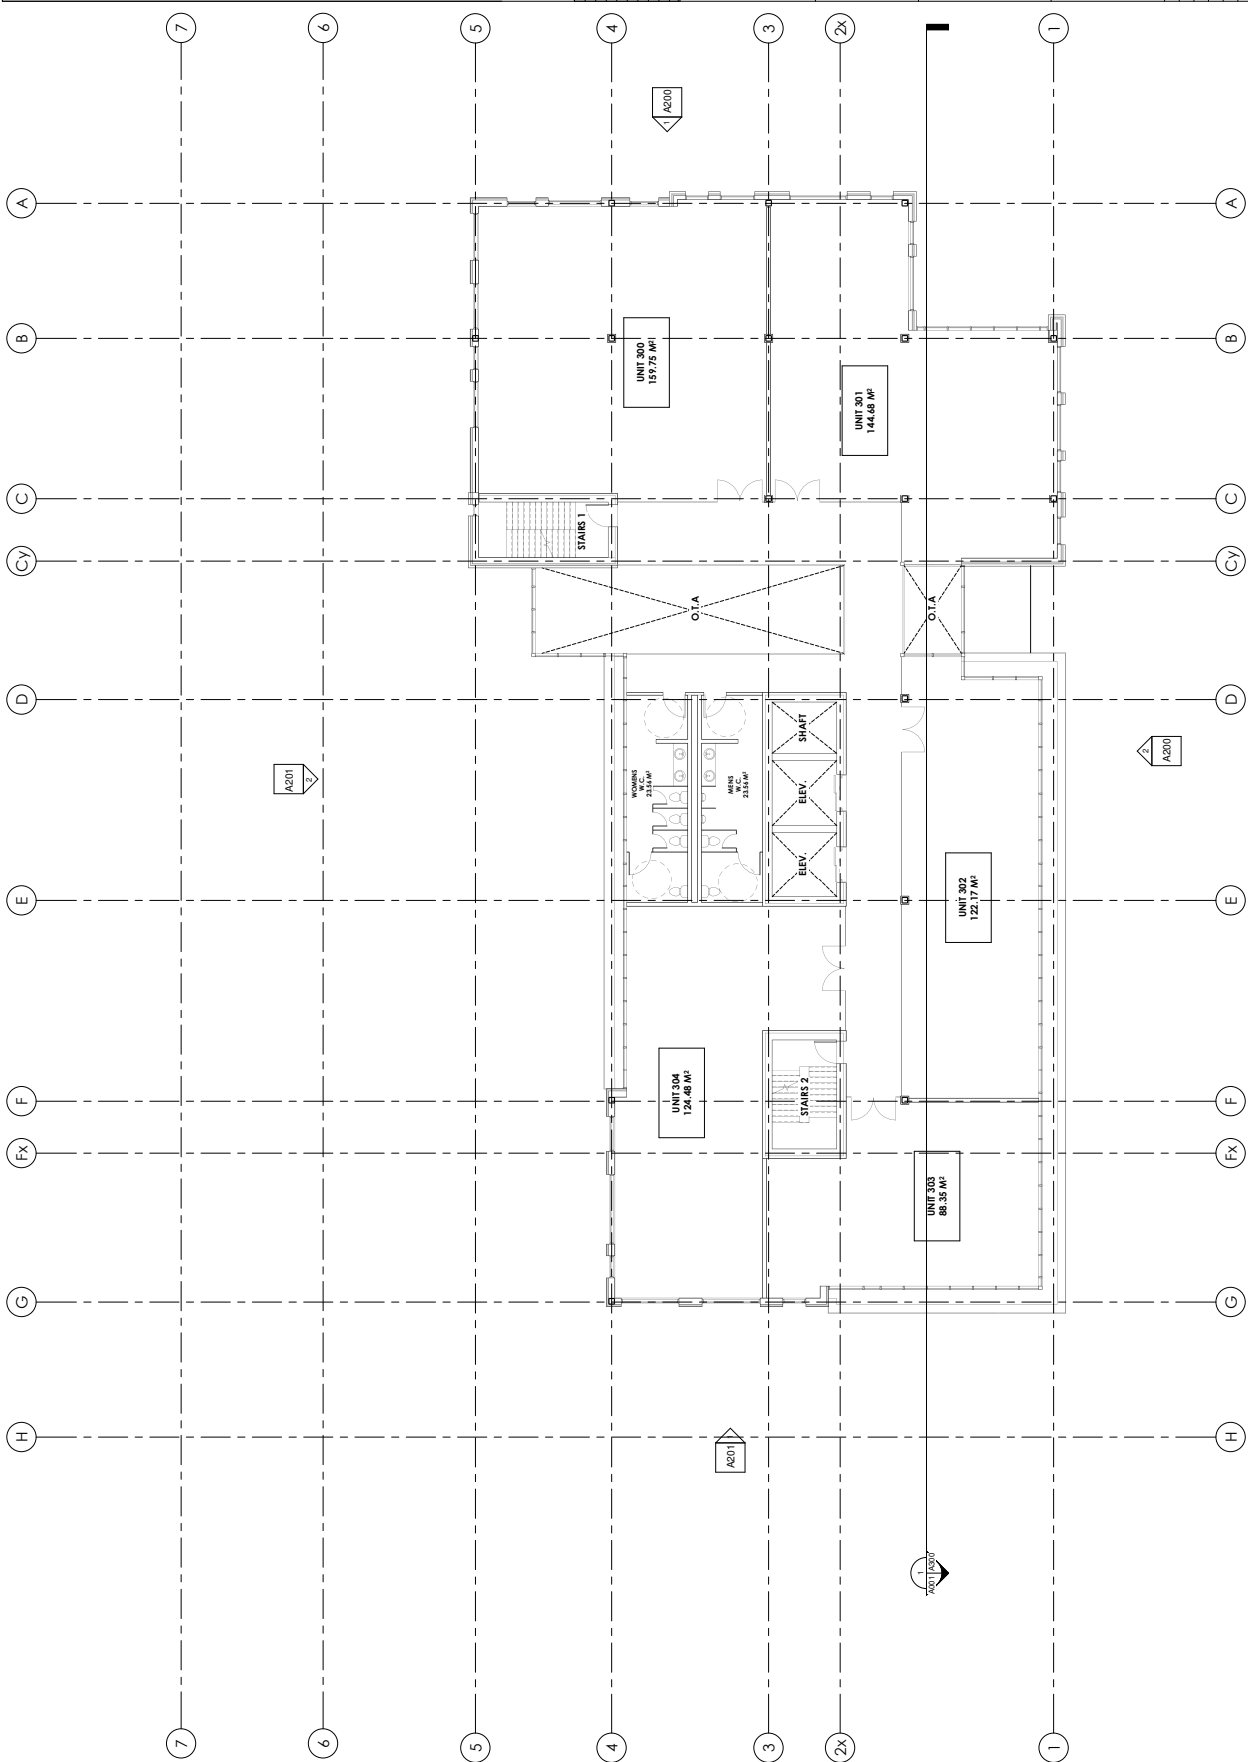

GENERAL NOTES

NO.	DATE	REVISION	BY:
1	10/11/2019	ISSUED FOR CLIENT REVIEW	AK
2	10/11/2019	ISSUED FOR CLIENT REVIEW	AK
COMMISSION:

HUME HUB
MIXED USE
DEVELOPMENT

171 HUME STREET, COLLINGWOOD, VIC




SHEET TITLE:

ROOF GARDEN
PLAN

Issued for Planning	DATE	NOV 2019	PROJECT NO.	2019-001
Issued for Construction	DATE	NOV 2019	SCALE	AS SHOWN
Issued for Tender	DATE	NOV 2019	CHECKED BY	AK
Issued for Construction	DATE	NOV 2019	DESIGNED BY	AK
Issued for Tender	DATE	NOV 2019	PROJECT NO.	2019-001

A104

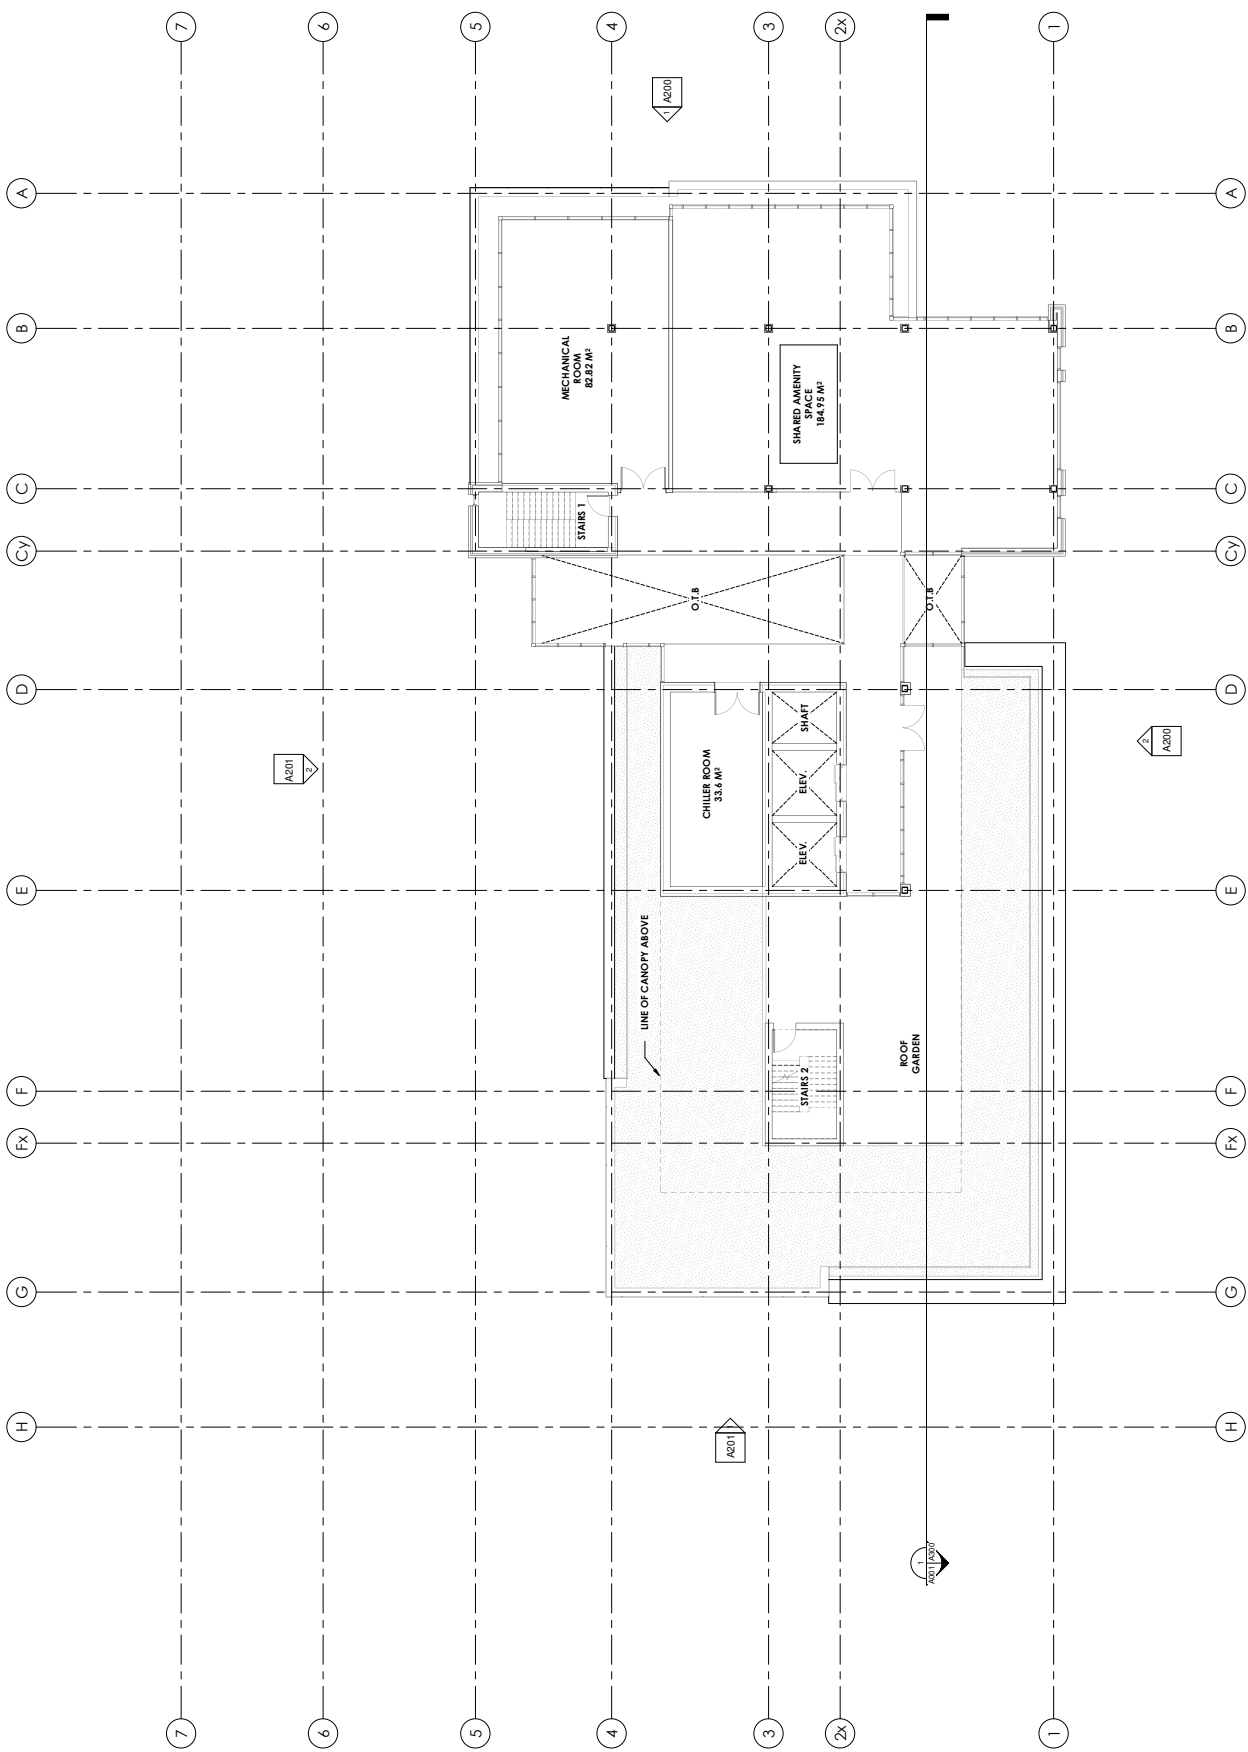

1 ROOF GARDEN PLAN

1:100

GENERAL NOTES

Representations within this set of drawings shall be made in accordance with the standards of the architectural profession and shall not be construed as a warranty of any kind. The drawings are to be used for the purpose of obtaining permits and for construction purposes only. The drawings are not to be used for any other purpose without the written consent of the architect. 

NO.	DATE	REVISION	BY
1	10/11/2019	ISSUED FOR PERMIT	AK
2	10/11/2019	ISSUED FOR PERMIT	AK
COMMISSION

HUME HUB
MIXED USE
DEVELOPMENT

171 HUME STREET, COLLINGWOOD, VIC 3066




A C K
architects
www.ackarchitects.com
171 HUME STREET, COLLINGWOOD, VIC 3066
PH: 03 9580 1234
MO: 0438 123 456
EMAIL: info@ackarchitects.com

SHEET TITLE:


SOUTH AND EAST
ELEVATIONS

Issued for the Client
Issued for the Permit
Issued for the Council

DATE	NOV 2019	PROJECT NO.	A200
SCALE	AS SHOWN		
DESIGNED BY	AK	DRAWN BY	AK
CHECKED BY	AK		

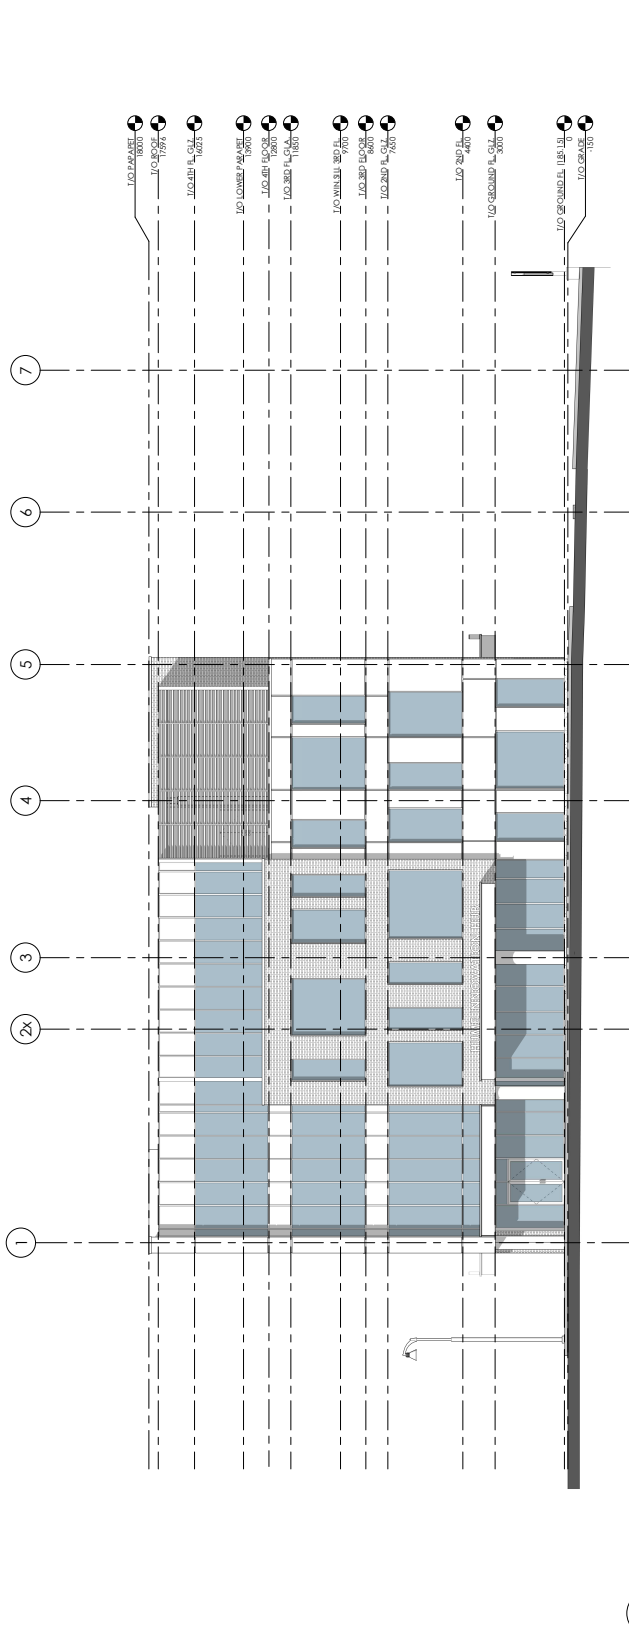

1 EAST ELEVATION
A200 1:100

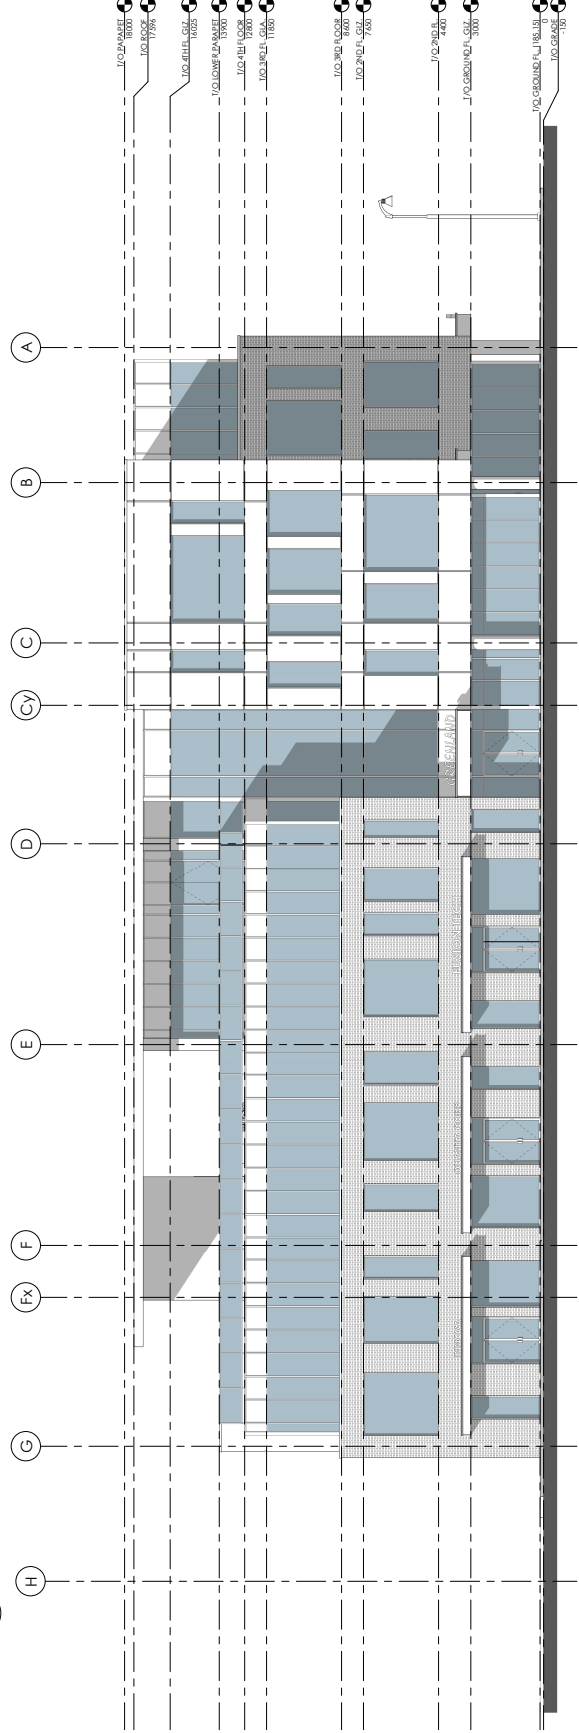

2 SOUTH ELEVATION
A200 1:100

[illegible]

MISSION:
HUME HUB
MIXED USE
DEVELOPMENT



SHEET TITLE:

NORTH AND WEST ELEVATIONS

Issued for the Zoning					
Issued for Site Plan Agreement					
Issued for Permit					
Issued for Tender					
Issued for Construction					
DRAWN BY:	BA	DWG. No.			
CHECKED BY:	WC				
DATE	NOV/2019				
SCALE	AS SHOWN				
PROJECT No.:	2019/186				

1 : 100

(A)

OUND FL. GL. 3000

1 : 100

GENERAL NOTES

NO.	DATE:	REVISION:	BY:
10	DEC 01, 2020	ISSUED FOR CLIENT REVIEW	AA
11	DEC 14, 2020	ISSUED FOR CLIENT REVIEW	AA
12	DEC 16, 2020	ISSUED FOR CLIENT REVIEW	AA
13	DEC 17, 2020	ISSUED FOR SPA	AA
5	JAN 02, 2021	ISSUED FOR CLIENT REVIEW	AA
6	JUL 02, 2020	ISSUED FOR CLIENT REVIEW	AA
7	AUG 02, 2020	ISSUED FOR CLIENT REVIEW	AA
8	JUL 07, 2020	ISSUED FOR CLIENT REVIEW	AA
9	AUG 07, 2020	ISSUED FOR CLIENT REVIEW	AA

MISSION:
HUME HUB
MIXED USE
DEVELOPMENT

121 HIME STREET COLLINGWOOD ON



A | C | K
architects
www.ackarchitects.com


architectural office
1100 14th St. NW
T 415 462 2389
F 415 565 5542
info@ack.com

studio office
1000 14th St. NW
T 800 364 5949
F 415 565 5542
dc@ack.com

SHEET TITLE:

CROSS SECTION

Issued for Re-Zoning					
Issued for Site Plan Agreement					
Issued for Permit					
Issued for Tender					
Issued for Construction					
DRAWN BY:	BA	DWG. No.			
CHECKED BY:	WC				
DATE	NOV/2019				
SCALE	AS SHOWN				
PROJECT No.:	2019/186				

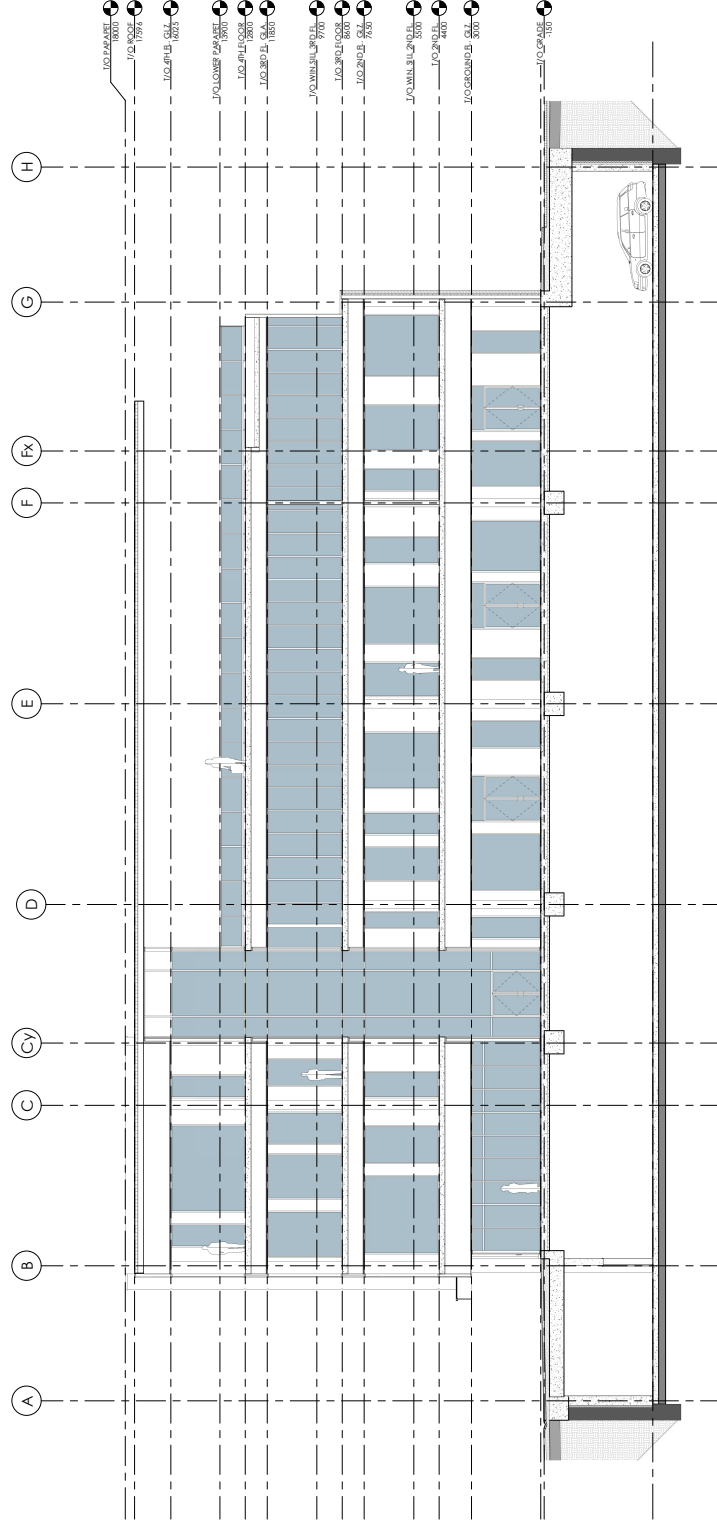

1 CROSS SECTION
A300
1 : 100