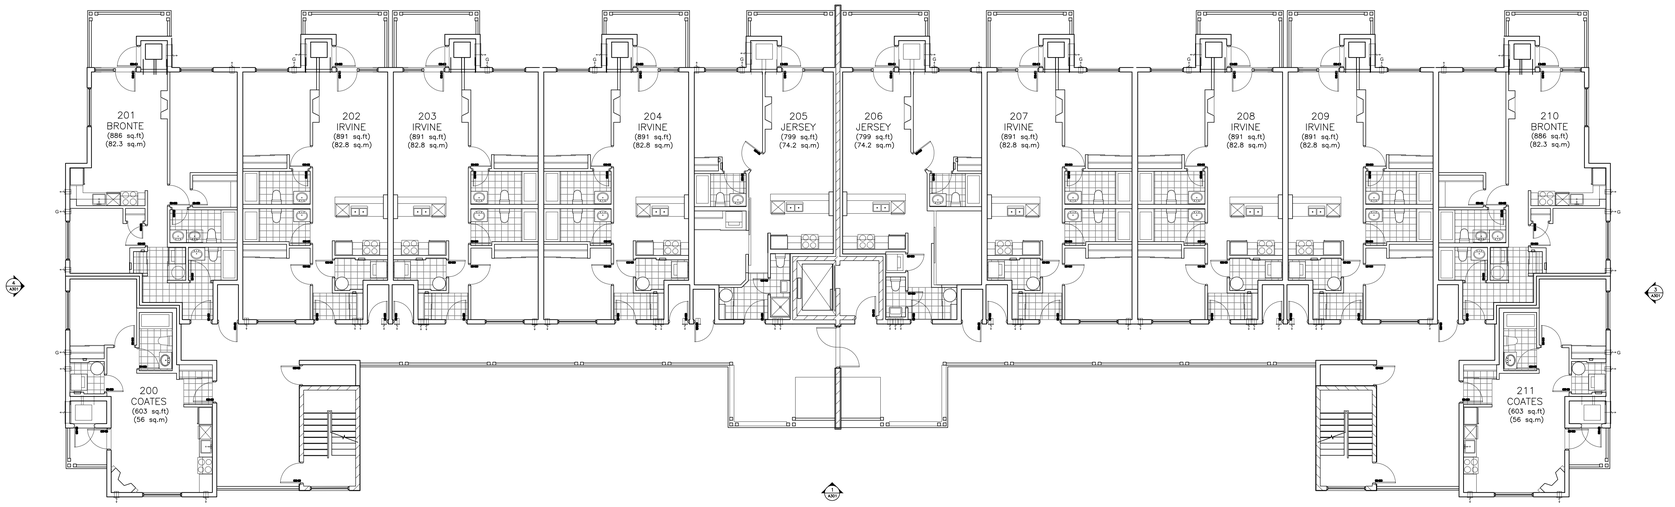


2 A201 BLOCK A SECOND FLOOR PLAN

SCALE: 1:100 REF DWG: N/A

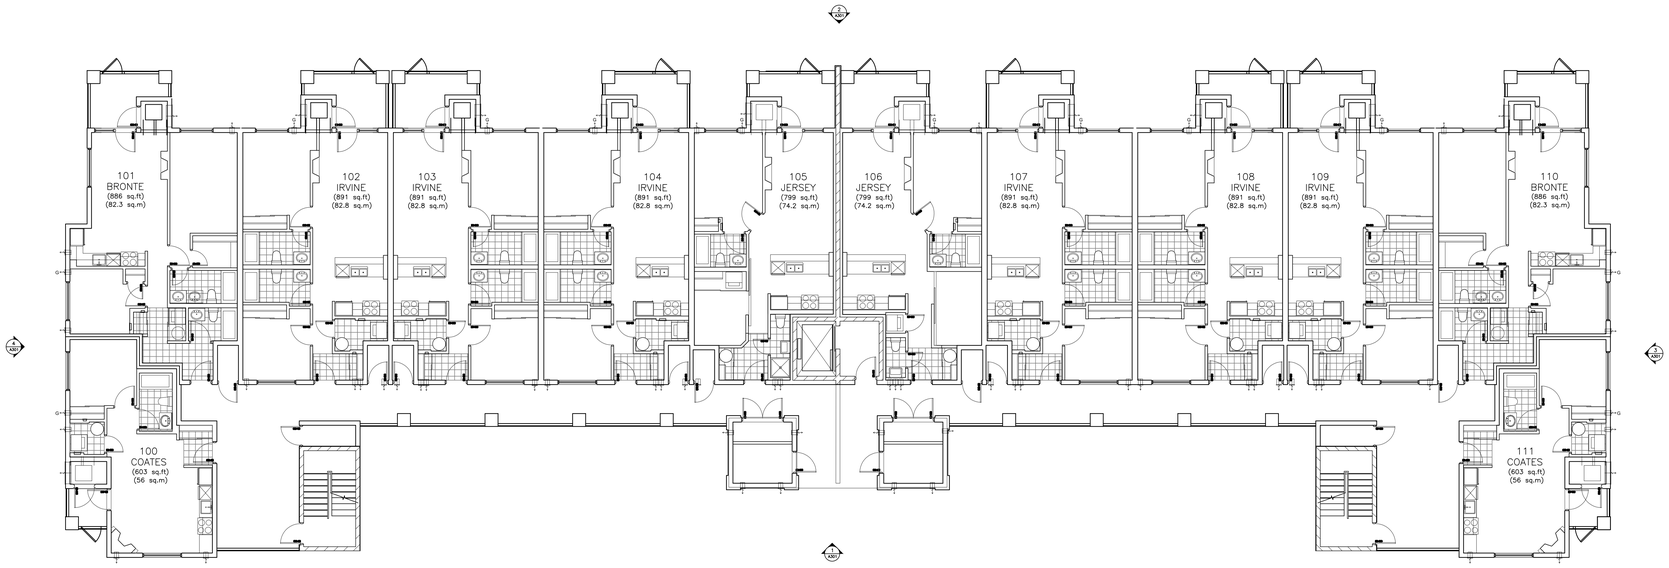


1 A201 BLOCK A GROUND FLOOR PLAN

SCALE: 1:100 REF DWG: N/A

ALL DRAWINGS ARE THE PROPERTY OF THE ARCHITECT AND MUST BE RETURNED ON REQUEST.

THE CONTRACTOR SHALL CHECK ALL DIMENSIONS AND REPORT DISCREPANCIES TO THE ARCHITECT.

ALL DIMENSIONS ARE GIVEN IN MILLIMETRES UNLESS OTHERWISE INDICATED.

DO NOT SCALE DRAWINGS.

REVISIONS AND DISTRIBUTION LOG

| No. | Date | Note |
|---|---|---|
| 1 | 2019/02/04 | ISSUED FOR SITE PLAN APPROVAL |
| 2 | | |
| 3 | | |
| 4 | | |
| 5 | | |
| 6 | | |
| 7 | | |
| 8 | | |
| | | |
| | | |

247 Spadina Avenue, 4th floor
Toronto, Ontario
M5T 3A8
www.smvarch.com
T 416.506.1600 F 416.506.0956

ONTARIO ASSOCIATION OF ARCHITECTS
DANIEL L. COWLING
LICENCE
5403

Project
WYLDEWOOD CREEEK
DESIGN DEVELOPMENT
WYLDEWOOD DEVELOPMENT CORPORATION

COLLINGWOOD ONTARIO

Drawing Title:
BLOCK A - GROUND AND SECOND FLOOR PLANS

| Drawn By: | Checked By: | Date Checked: | Project No. |
|---|---|---|---|
| | SMV | | 18A143 |
| Date Plotted: | | | Scale: |
| Feb 04, 2019 - 10:53am | | | AS NOTED |
| Drawing No.: | | | Revision No.: |
| A201 | | | 0 |

IMAGES: S:\2018 Projects\18A143 - Wyldewood Creek\woodassignature.JPG
...\..\ARIF ENVIRONMENTAL\SIGNATURE\Sig_Cert_Comb.jpg

XREFS: ...\18A138-X-GRID-100 BLOCKA.dwg|...\18A138-X-GRID-100 BLOCKA.dwg|...\18A143-X-BLOCK A.dwg|...\18A143-X-BLOCK A-STYLE.ctb

FILE NAME: S:\2018 Projects\18A143 - Wyldewood Creek\Design Drngs\1 PLANS IN PROGRESS\18A143-X-BLOCK A.dwg

AO

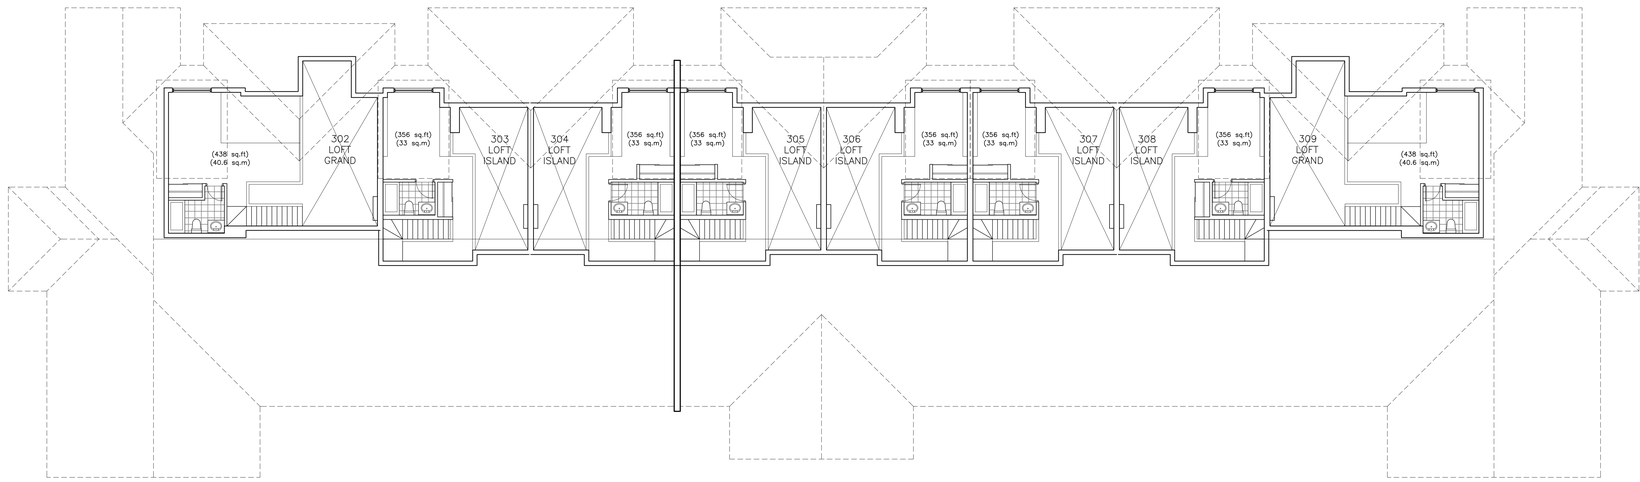


2 A212 BLOCK F MEZZANINE FLOOR PLAN

SCALE: 1:100 REF DWG: N/A

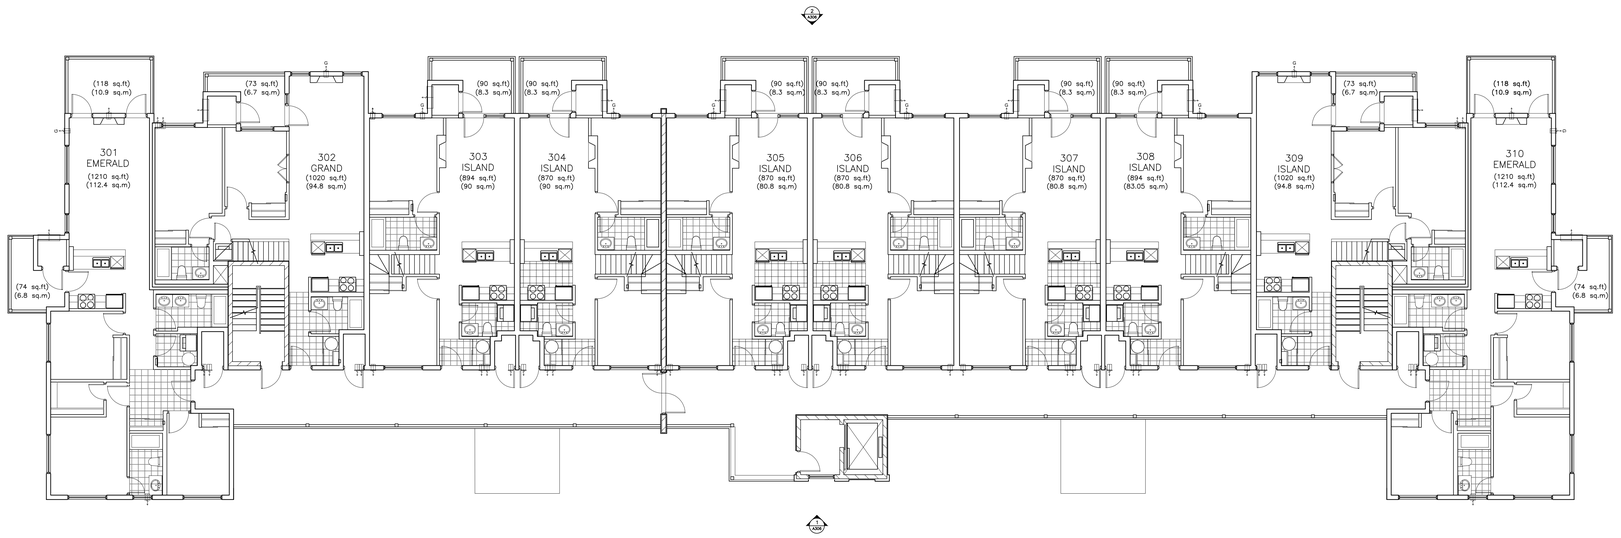


1 A212 BLOCK F THIRD FLOOR PLAN

SCALE: 1:100 REF DWG: N/A

ALL DRAWINGS ARE THE PROPERTY OF THE ARCHITECT AND MUST BE RETURNED ON REQUEST.

THE CONTRACTOR SHALL CHECK ALL DIMENSIONS AND REPORT DISCREPANCIES TO THE ARCHITECT.

ALL DIMENSIONS ARE GIVEN IN MILLIMETRES UNLESS OTHERWISE INDICATED.

DO NOT SCALE DRAWINGS.

REVISIONS AND DISTRIBUTION LOG

| No. | Date | Note |
|---|---|---|
| 1 | 2019/02/04 | ISSUED FOR SITE PLAN APPROVAL |
| 2 | | |
| 3 | | |
| 4 | | |
| 5 | | |
| 6 | | |
| 7 | | |
| 8 | | |
| | | |
| | | |

247 Spadina Avenue, 4th floor
Toronto, Ontario
M5T 3A8
www.smvarch.com
T 416.506.1600 F 416.506.0956

DANIEL L. COWLING
LICENCE
5403

Project:
WYLDEWOOD CREEEK
DESIGN DEVELOPMENT
WYLDEWOOD DEVELOPMENT CORPORATION

COLLINGWOOD ONTARIO

Drawing Title:
BLOCK F 3RD AND
MEZZANINE FLOOR PLANS

| Drawn By: | Checked By: | Date Checked: | Project No: |
|---|---|---|---|
| | SMV | | 18A143 |
| Date Plotted: | | | Scale: |
| Feb 04, 2019 - 11:13am | | | AS NOTED |
| Drawing No.: | | | Revision No.: |
| A211 | | | 0 |

XREFS: 13A138-X-BLOCKB-E LEVEL2 (5-2013 Projects\13A138-Wyldewood Cove, Highway 26, Collingwood ON\Working Drgs\Arch\A200 PLANS\Xrefs\13A138-X-BLOCKB LEVEL2.dwg)
IMAGES: ..\..\woodsimgreative.JPG
..\..\XREF JPG\WYLDEWOOD_CREEK_DAY_LOGO.jpg
FILE NAME: S:\2018 Projects\18A143 - Wyldewood Creek\Design Drngs\1 PLANS IN PROGRESS\18A143-X-BLOCK F.dwg
AO

ALL DRAWINGS ARE THE PROPERTY OF THE ARCHITECT AND MUST BE RETURNED ON REQUEST.

THE CONTRACTOR SHALL CHECK ALL DIMENSIONS AND REPORT DISCREPANCIES TO THE ARCHITECT.

ALL DIMENSIONS ARE GIVEN IN MILLIMETRES UNLESS OTHERWISE INDICATED.

DO NOT SCALE DRAWINGS.

REVISIONS AND DISTRIBUTION LOG

| No. | Date | Note |
|---|---|---|
| 1 | 2019/02/04 | ISSUED FOR SITE PLAN APPROVAL |
| 2 | | |
| 3 | | |
| 4 | | |
| 5 | | |
| 6 | | |
| 7 | | |
| 8 | | |
| | | |
| | | |

2 / A212a NOT USED

SCALE: N/A REF DWG: N/A

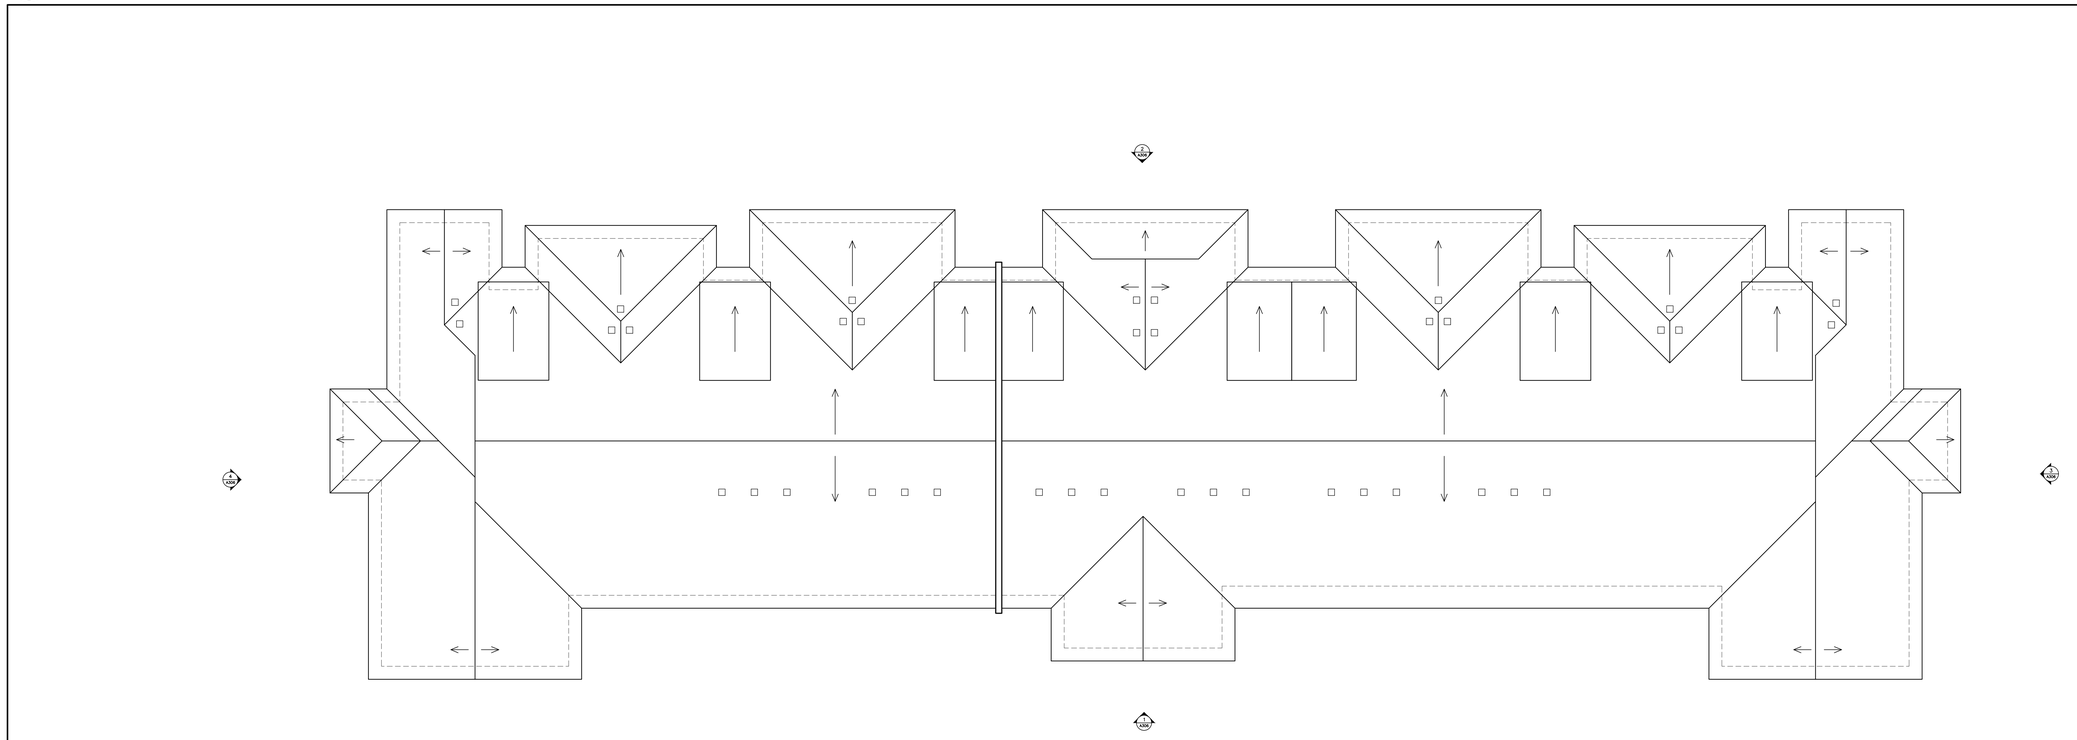


1 / A212a BLOCK F ROOF PLAN

SCALE: 1:100 REF DWG: N/A

247 Spadina Avenue, 4th floor
Toronto, Ontario
M5T 3A8
www.smvarch.com
T 416.506.1600 F 416.506.0956

DANIEL L. COWLING LICENCE 5403

Project:
**WYLDEWOOD CREEEK**
**DESIGN DEVELOPMENT**
WYLDEWOOD DEVELOPMENT CORPORATION

COLLINGWOOD ONTARIO

Drawing Title:
**BLOCK F ROOF PLAN**

| Drawn By: | Checked By: | Date Checked: | Project No: |
|---|---|---|---|
| | SMV | | 18A143 |
| Date Plotted: | | | Scale: |
| Feb 04, 2019 - 11:14am | | | AS NOTED |
| Drawing No.: | | | Revision No.: |
| A211a | | | 0 |

IMAGES: \\...\woodmagnolve.JPG
\\...XREF JPG\WYLDEWOOD_CREEK_DAY_LOGO.jpg
XREFS: 13A138-X-BLOCKB1 E LEVEL2 (5-2013 Projects\13A138-Wyldewood Cove, Highway 26, Collingwood ON\Working Drgs\Arch\A200 PLANS\Xrefs\13A138-X-BLOCKB LEVEL2.dwg]
FILE NAME: S:\2018 Projects\18A143 - Wyldewood Creek\Design Drngs\1 PLANS IN PROGRESS\18A143-X-BLOCK F.dwg
AO

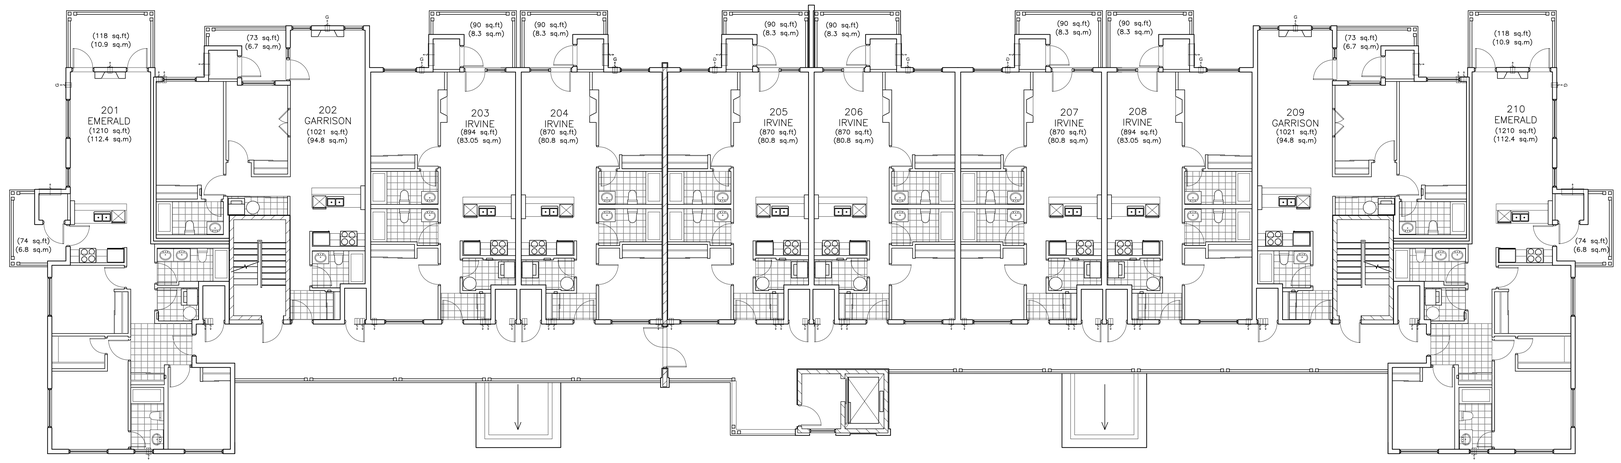


2 A211 BLOCK F SECOND FLOOR PLAN

SCALE: 1:100 REF DWG: N/A

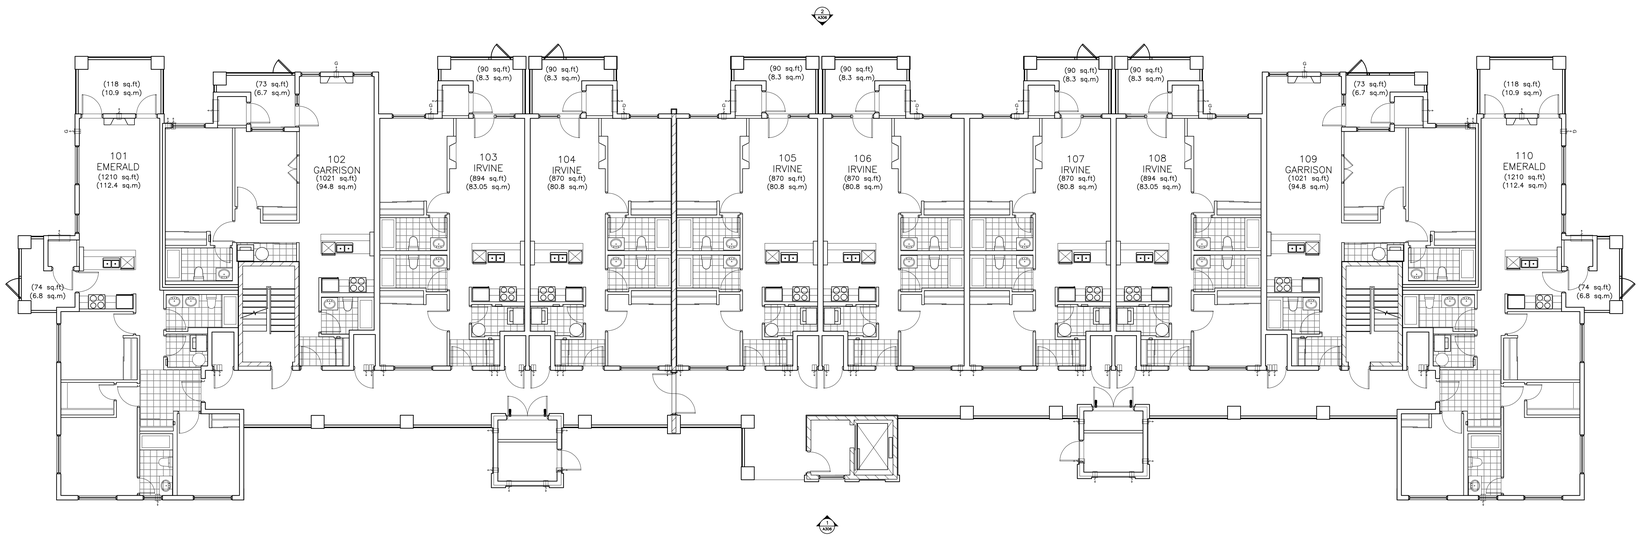


1 A211 BLOCK F GROUND FLOOR PLAN

SCALE: 1:100 REF DWG: N/A

ALL DRAWINGS ARE THE PROPERTY OF THE ARCHITECT AND MUST BE RETURNED ON REQUEST.

THE CONTRACTOR SHALL CHECK ALL DIMENSIONS AND REPORT DISCREPANCIES TO THE ARCHITECT.

ALL DIMENSIONS ARE GIVEN IN MILLIMETRES UNLESS OTHERWISE INDICATED.

DO NOT SCALE DRAWINGS.

REVISIONS AND DISTRIBUTION LOG

| No. | Date | Note |
|---|---|---|
| 1 | 2019/02/04 | ISSUED FOR SITE PLAN APPROVAL |
| 2 | | |
| 3 | | |
| 4 | | |
| 5 | | |
| 6 | | |
| 7 | | |
| 8 | | |
| | | |
| | | |


247 Spadina Avenue, 4th floor
Toronto, Ontario
M5T 3A8
www.smvarch.com
T 416.506.1600 F 416.506.0956


ONTARIO ASSOCIATION OF ARCHITECTS
DANIEL L. COWLING
LICENCE
5403

Project:
**WYLDEWOOD CREEEK**
**DESIGN DEVELOPMENT**
WYLDEWOOD DEVELOPMENT CORPORATION

COLLINGWOOD ONTARIO

Drawing Title:
**BLOCK F GROUND & SECOND FLOOR PLANS**

| Drawn By: | Checked By: | Date Checked: | Project No: |
|---|---|---|---|
| | SMV | | 18A143 |
| Date Plotted: | | | Scale: |
| Feb 04, 2019 - 11:12am | | | AS NOTED |
| Drawing No.: | | | Revision No.: |
| A211 | | | 0 |


IMAGES: ..\..\woodmarqmove.JPG
..\..\XREF JPG\WYLDEWOOD_CREEK_DAY_LOGO.jpg
XREFS: 13A138-A-BLOCKB-E LEVEL2 [5-2013 Projects\13A138-Wyldewood Cove, Highway 26, Collingwood ON\Working Drgs\Arch\A200 PLANS\Arch\13A138-A-BLOCKB LEVEL2.dwg]
FILE NAME: S:\2018 Projects\18A143 - Wyldewood Creek\Design Drngs\1 PLANS IN PROGRESS\18A143-A-BLOCK F.dwg

ALL DRAWINGS ARE THE PROPERTY OF THE ARCHITECT AND MUST BE RETURNED ON REQUEST.

THE CONTRACTOR SHALL CHECK ALL DIMENSIONS AND REPORT DISCREPANCIES TO THE ARCHITECT.

ALL DIMENSIONS ARE GIVEN IN MILLIMETRES UNLESS OTHERWISE INDICATED.

DO NOT SCALE DRAWINGS.

REVISIONS AND DISTRIBUTION LOG

| No. | Date | Note |
|---|---|---|
| 1 | 2019/02/04 | ISSUED FOR SITE PLAN APPROVAL |
| 2 | | |
| 3 | | |
| 4 | | |
| 5 | | |
| 6 | | |
| 7 | | |
| 8 | | |
| | | |
| | | |

2 A210a NOT USED

SCALE: N/A REF DWG: N/A

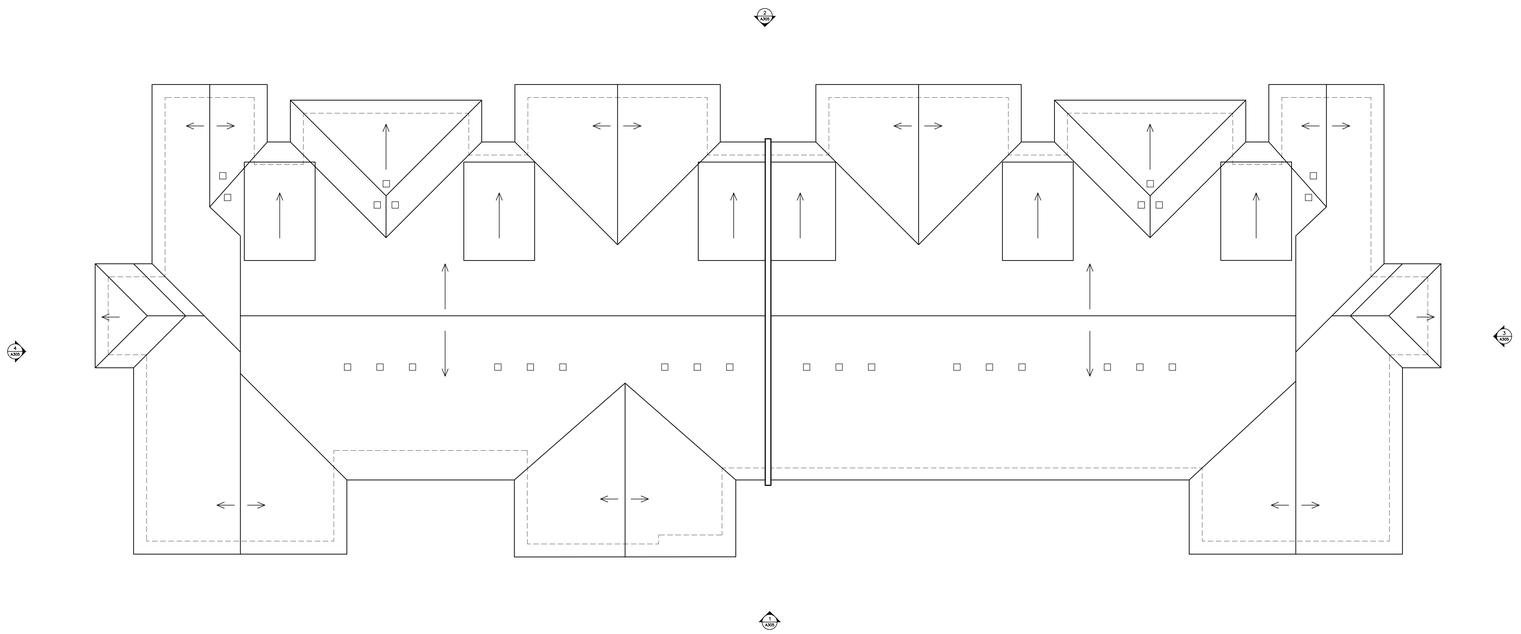

1 A210a BLOCK E ROOF PLAN

SCALE: 1:100 REF DWG: N/A

247 Spadina Avenue, 4th floor
Toronto, Ontario
M5T 3A8
www.smvarch.com
T 416.506.1600 F 416.506.0956

Project:
**WYLDEWOOD CREEEK DESIGN DEVELOPMENT**
WYLDEWOOD DEVELOPMENT CORPORATION

COLLINGWOOD ONTARIO

Drawing Title:
**BLOCK E ROOF PLAN**

| Drawn By: | Checked By: | Date Checked: | Project No: |
|---|---|---|---|
| | SMV | | 18A143 |
| Date Plotted: | | | Scale: |
| Feb 04, 2019 - 11:11am | | | AS NOTED |
| Drawing No.: | | | Revision No.: |
| A210a | | | 0 |

XREFS: 13A138-X-BLOCKB-E LEVEL2 (S:\2013 Projects\13A138-Wyldewood Conv. Highway 26, Collingwood ON\Working Drgs\Arch\A200 PLANS\Xrefs\13A138-X-BLOCKB LEVEL2.dwg)
IMAGES: (S:\woodstamp.jpg, S:\wyldewood_logo.jpg, S:\wyldewood_logo_DAY_LOGO.jpg
FILE NAME: S:\2018 Projects\18A143 - Wyldewood Creek\Design Drwgs\1 PLANS IN PROGRESS\18A143-X-BLOCK E.dwg
AO

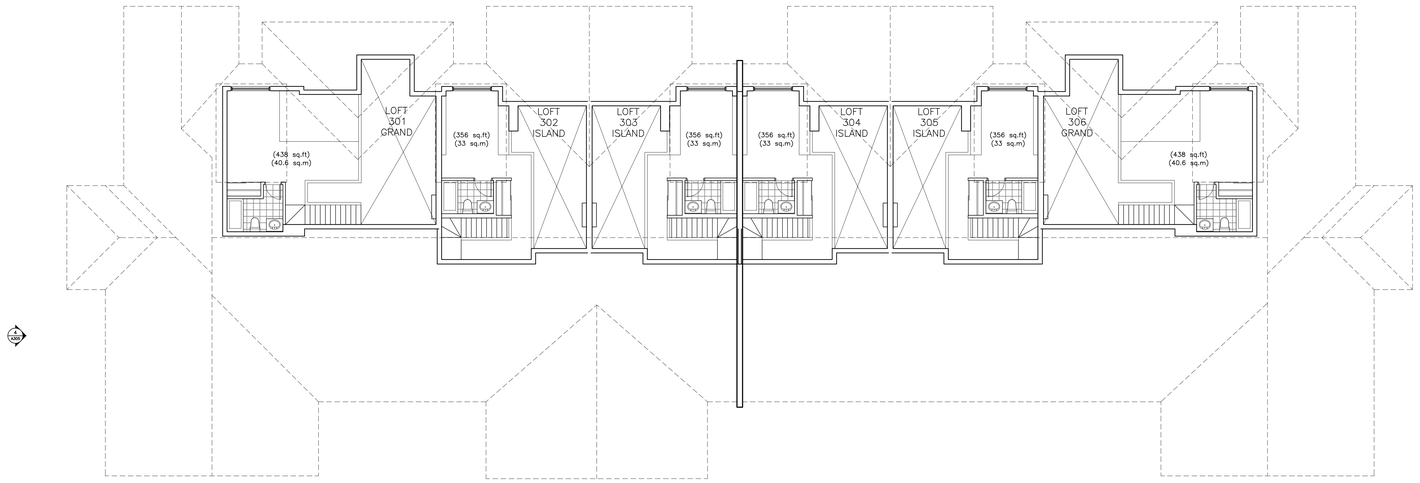


2 A210 BLOCK E MEZZANINE FLOOR PLAN

SCALE: 1:100 REF DWG: N/A

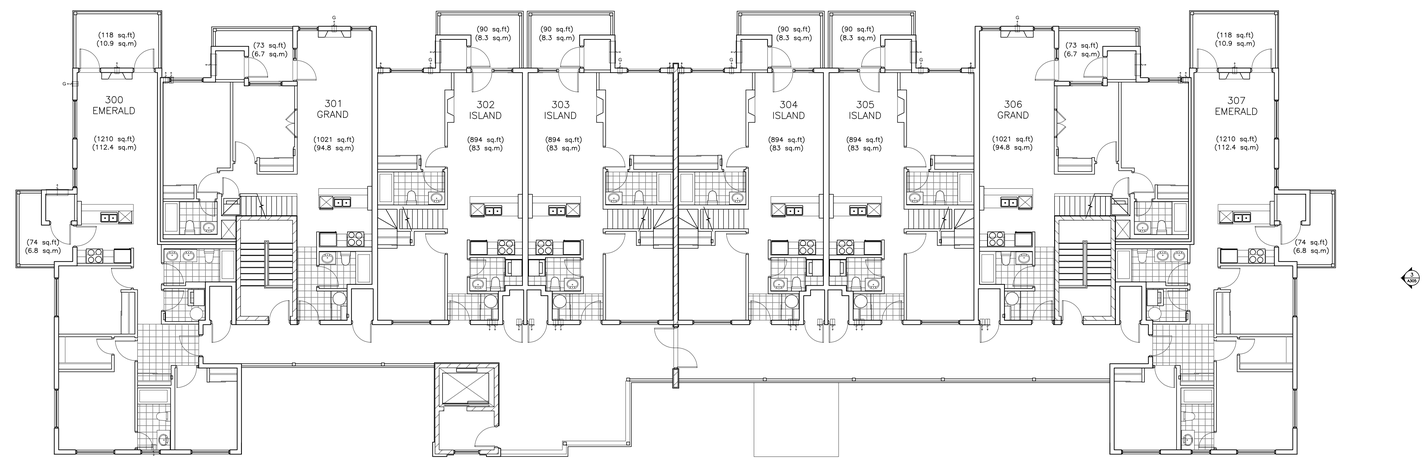


1 A210 BLOCK E THIRD FLOOR PLAN

SCALE: 1:100 REF DWG: N/A

ALL DRAWINGS ARE THE PROPERTY OF THE ARCHITECT AND MUST BE RETURNED ON REQUEST.

THE CONTRACTOR SHALL CHECK ALL DIMENSIONS AND REPORT DISCREPANCIES TO THE ARCHITECT.

ALL DIMENSIONS ARE GIVEN IN MILLIMETRES UNLESS OTHERWISE INDICATED.

DO NOT SCALE DRAWINGS.

REVISIONS AND DISTRIBUTION LOG

| No. | Date | Note |
|---|---|---|
| 1 | 2019/02/04 | ISSUED FOR SITE PLAN APPROVAL |
| 2 | | |
| 3 | | |
| 4 | | |
| 5 | | |
| 6 | | |
| 7 | | |
| 8 | | |
| | | |
| | | |

247 Spadina Avenue, 4th floor
Toronto, Ontario
M5T 3A8
www.smvarch.com
T 416.506.1600 F 416.506.0956

ONTARIO ASSOCIATION OF ARCHITECTS
DANIEL L. COWLING
LICENCE
5403

Project:
**WYLDEWOOD CREEEK DESIGN DEVELOPMENT**
WYLDEWOOD DEVELOPMENT CORPORATION

COLLINGWOOD ONTARIO

Drawing Title:
**BLOCK E 3RD AND MEZZANINE FLOOR PLANS**

| Drawn By: | Checked By: | Date Checked: | Project No: |
|---|---|---|---|
| | SMV | | 18A143 |
| Date Plotted: | | | Scale: |
| Feb 04, 2019 - 11:10am | | | AS NOTED |
| Drawing No.: | | | Revision No.: |
| A210 | | | 0 |

XREFS: 13A138-X-BLOCKB E LEVEL2 [5-2013 Projects\13A138-Wyldewood Cove, Highway 26, Collingwood ON\Working Drgs\Arch\A200 PLANS\Xrefs\13A138-X-BLOCKB LEVEL2.dwg]
IMAGES: J:\...\wooddesign.jpg
J:\...\WYLDEWOOD_CREEK_DAY1_LOGO.jpg
FILE NAME: S:\2018 Projects\18A143 - Wyldewood Creek\Design Drwgs\1 PLANS IN PROGRESS\18A143-X-BLOCK E.dwg
AO

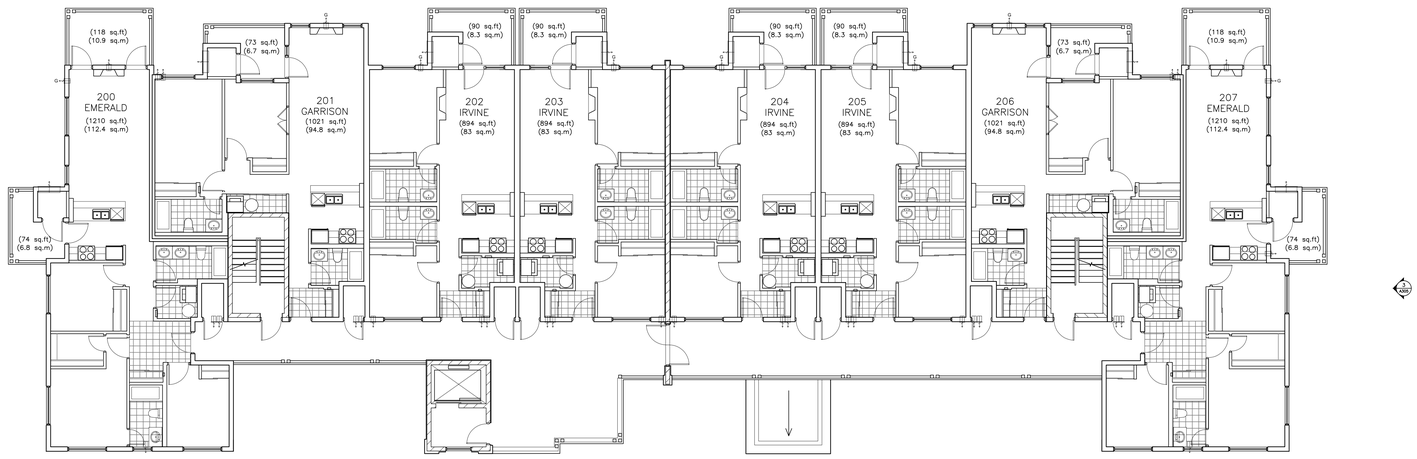


2 / A209 BLOCK E SECOND FLOOR PLAN

SCALE: 1:100 REF DWG: N/A

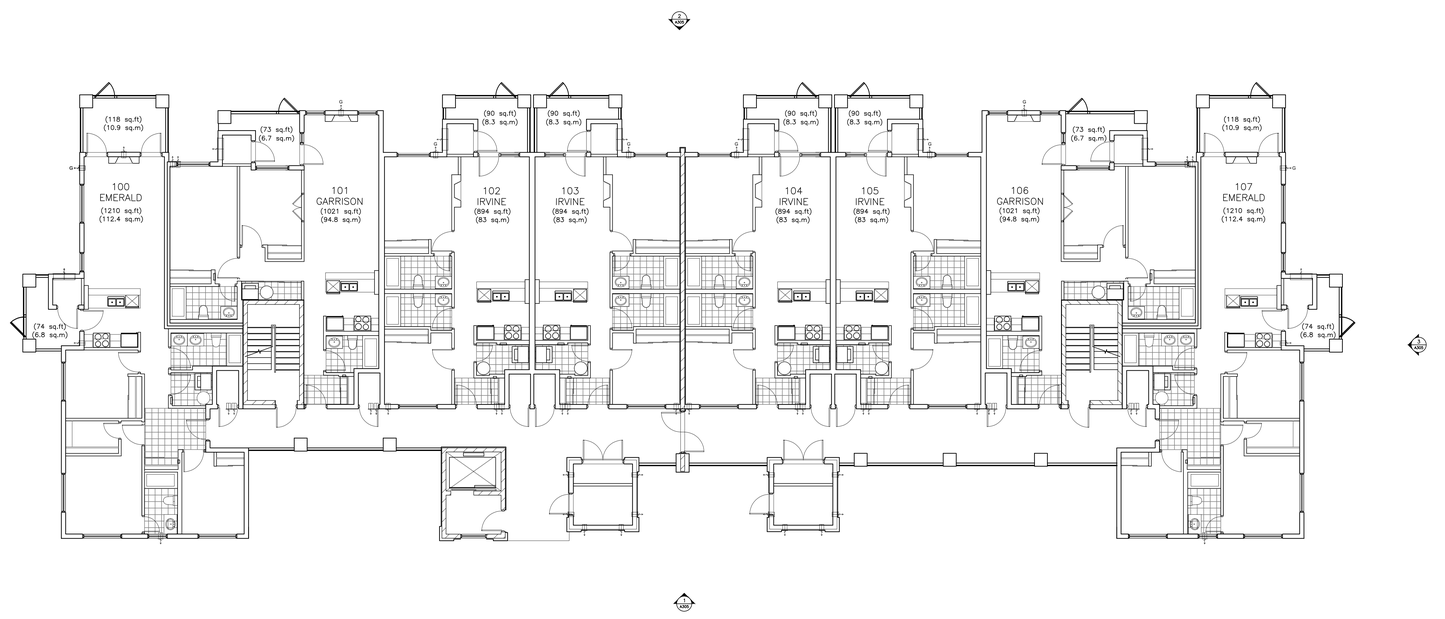


1 / A209 BLOCK E GROUND FLOOR PLAN

SCALE: 1:100 REF DWG: N/A

ALL DRAWINGS ARE THE PROPERTY OF THE ARCHITECT AND MUST BE RETURNED ON REQUEST.

THE CONTRACTOR SHALL CHECK ALL DIMENSIONS AND REPORT DISCREPANCIES TO THE ARCHITECT.

ALL DIMENSIONS ARE GIVEN IN MILLIMETRES UNLESS OTHERWISE INDICATED.

DO NOT SCALE DRAWINGS.

REVISIONS AND DISTRIBUTION LOG

| No. | Date | Note |
|---|---|---|
| 1 | 2019/02/04 | ISSUED FOR SITE PLAN APPROVAL |
| 2 | | |
| 3 | | |
| 4 | | |
| 5 | | |
| 6 | | |
| 7 | | |
| 8 | | |
| | | |
| | | |

247 Spadina Avenue, 4th floor
Toronto, Ontario
M5T 3A8
www.smvarch.com
T 416.506.1600 F 416.506.0956

DANIEL L. COWLING
LICENCE
5403

Project:
**WYLDEWOOD CREEEK DESIGN DEVELOPMENT**
WYLDEWOOD DEVELOPMENT CORPORATION

COLLINGWOOD ONTARIO

Drawing Title:
**BLOCK E GROUND & SECOND FLOOR PLANS**

| Drawn By: | Checked By: | Date Checked: | Project No: |
|---|---|---|---|
| | SMV | | 18A143 |
| Date Plotted: | | | Scale: |
| Feb 04, 2019 - 11:09am | | | AS NOTED |
| Drawing No.: | | | Revision No.: |
| A209 | | | 0 |

XREFS: 13A138-2-BLOCKB E LEVEL2 [1-3]013 Projects\13A138 Wyldewood Cres. Highway 26, Collingwood ON\Working Drgs\Arch\A200 PLANS\Xrefs\13A138-2-BLOCKB LEVEL2.dwg]
IMAGES: S:\woodmarkpoint.JPG
S:\smvlogo\SMV_LOGO_BLACK_DAY_LOGO.jpg
FILE NAME: S:\2018 Projects\18A143 - Wyldewood Creek\Design Drwgs\1 PLANS IN PROGRESS\18A143-A BLOCK E.dwg
AO

ALL DRAWINGS ARE THE PROPERTY OF THE ARCHITECT AND MUST BE RETURNED ON REQUEST.

THE CONTRACTOR SHALL CHECK ALL DIMENSIONS AND REPORT DISCREPANCIES TO THE ARCHITECT.

ALL DIMENSIONS ARE GIVEN IN MILLIMETRES UNLESS OTHERWISE INDICATED.

DO NOT SCALE DRAWINGS.

REVISIONS AND DISTRIBUTION LOG

| No. | Date | Note |
|---|---|---|
| 1 | 2019/02/04 | ISSUED FOR SITE PLAN APPROVAL |
| 2 | | |
| 3 | | |
| 4 | | |
| 5 | | |
| 6 | | |
| 7 | | |
| 8 | | |
| | | |
| | | |

## 2 / A208a NOT USED

SCALE: N/A REF DWG: N/A

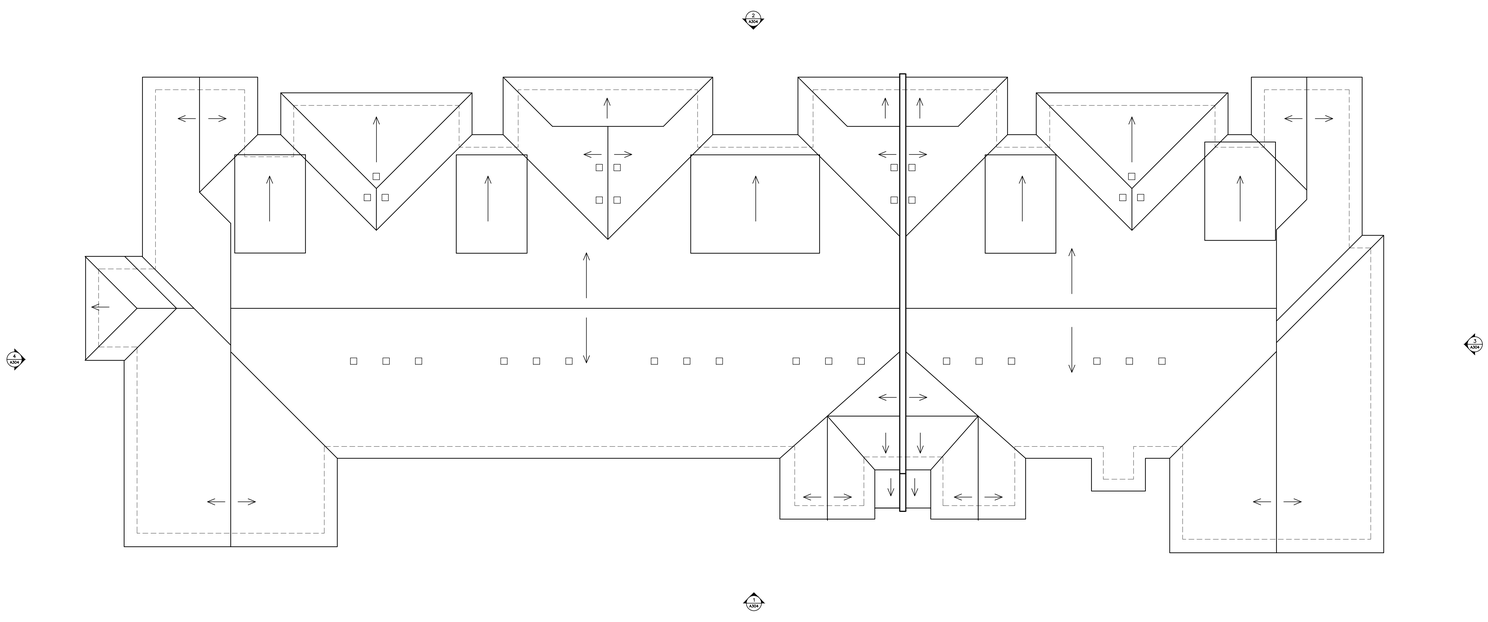


## 1 / A208a BLOCK D ROOF PLAN

SCALE: 1:100 REF DWG: N/A

247 Spadina Avenue, 4th floor
Toronto, Ontario
M5T 3A8
www.smvarch.com
T 416.506.1600 F 416.506.0956

WYLDEWOOD Creek

CMV GROUP Architects

ONTARIO ASSOCIATION OF ARCHITECTS
DANIEL L. COWLING
LICENCE
5403

Project:
**WYLDEWOOD CREEEK**
**DESIGN DEVELOPMENT**
WYLDEWOOD DEVELOPMENT CORPORATION

COLLINGWOOD ONTARIO

Drawing Title:
**BLOCK D ROOF PLAN**

| Drawn By: | Checked By: | Date Checked: | Project No. |
|---|---|---|---|
| | SMV | | 18A143 |
| Date Plotted: | | | Scale: |
| Feb 04, 2019 - 11:07am | | | AS NOTED |
| Drawing No.: | | | Revision No.: |
| A208a | | | 0 |

FILE NAME: S:\2018 Projects\18A143 - Wyldewood Creek\Design Drugs\1 PLANS IN PROGRESS\18A143-A-BLOCK D.dwg

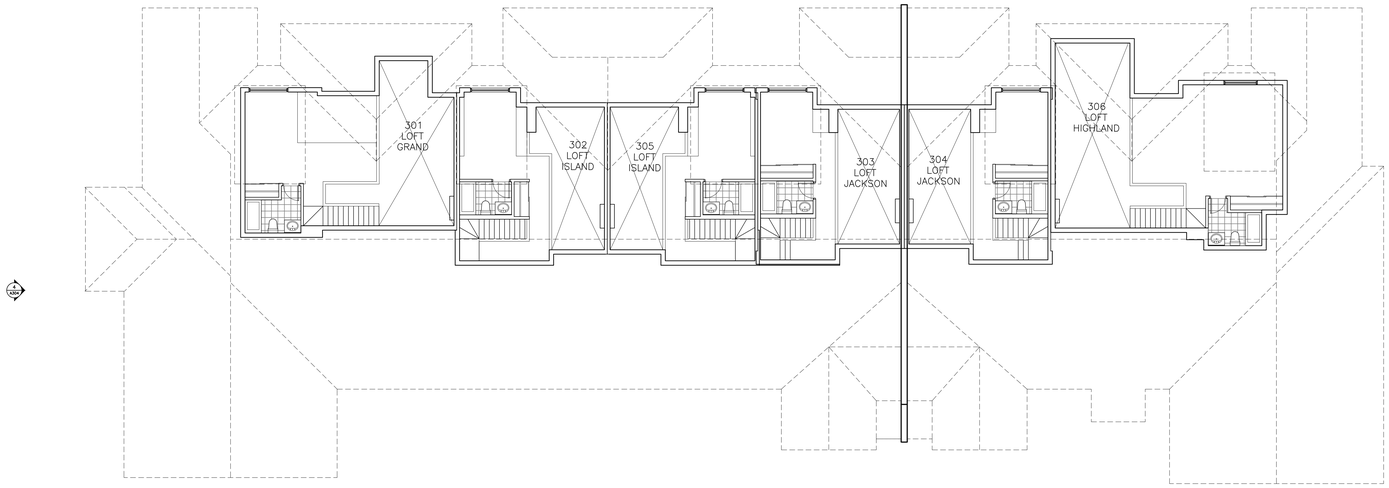


## 2 A208 BLOCK D MEZZANINE FLOOR PLAN

SCALE: 1:100 REF DWG: N/A

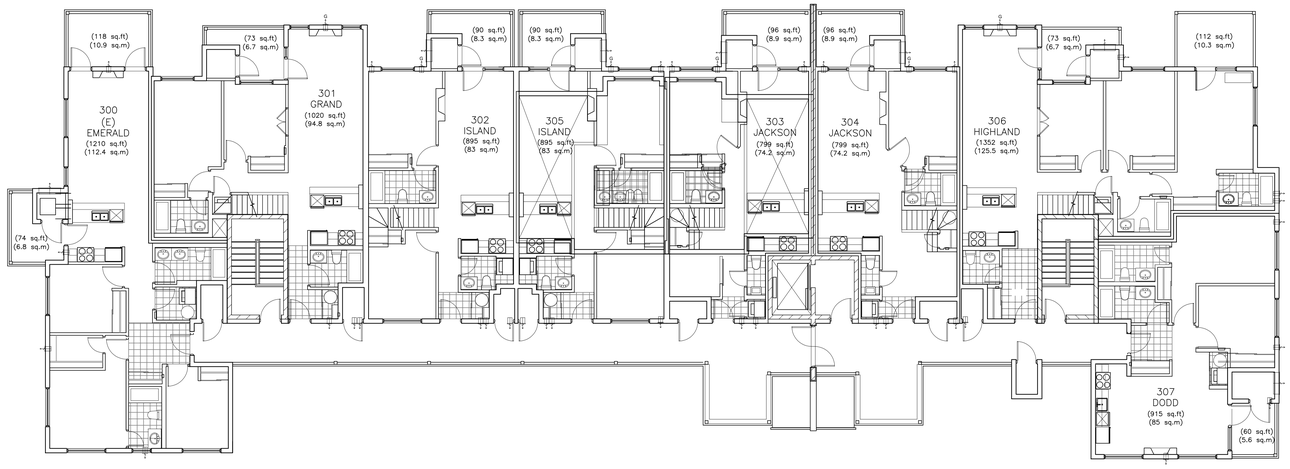


## 1 A208 BLOCK D THIRD FLOOR PLAN

SCALE: 1:100 REF DWG: N/A

FILE NAME: S:\2018 Projects\18A143 - Wyldewood Creek\Design Drngs\1 PLANS IN PROGRESS\18A143-A-BLOCK D.dwg

ALL DRAWINGS ARE THE PROPERTY OF THE ARCHITECT AND MUST BE RETURNED ON REQUEST.

THE CONTRACTOR SHALL CHECK ALL DIMENSIONS AND REPORT DISCREPANCIES TO THE ARCHITECT.

ALL DIMENSIONS ARE GIVEN IN MILLIMETRES UNLESS OTHERWISE INDICATED.

DO NOT SCALE DRAWINGS.

REVISIONS AND DISTRIBUTION LOG

| No. | Date | Note |
|---|---|---|
| 1 | 2019/02/04 | ISSUED FOR SITE PLAN APPROVAL |
| 2 | | |
| 3 | | |
| 4 | | |
| 5 | | |
| 6 | | |
| 7 | | |
| 8 | | |
| | | |
| | | |

247 Spadina Avenue, 4th floor
Toronto, Ontario
M5T 3A8
www.smvarch.com
T 416.506.1600 F 416.506.0956

ONTARIO ASSOCIATION OF ARCHITECTS
DANIEL L. COWLING
LICENCE
5403

Project:
**WYLDEWOOD CREEEK DESIGN DEVELOPMENT**
WYLDEWOOD DEVELOPMENT CORPORATION

COLLINGWOOD ONTARIO

Drawing Title:
**BLOCK D 3RD AND MEZZANINE FLOOR PLANS**

| Drawn By: | Checked By: | Date Checked: | Project No. |
|---|---|---|---|
| | SMV | | 18A143 |
| Date Plotted: | | | Scale: |
| Feb 04, 2019 - 11:04am | | | AS NOTED |
| Drawing No.: | | | Revision No.: |
| A208 | | | 0 |

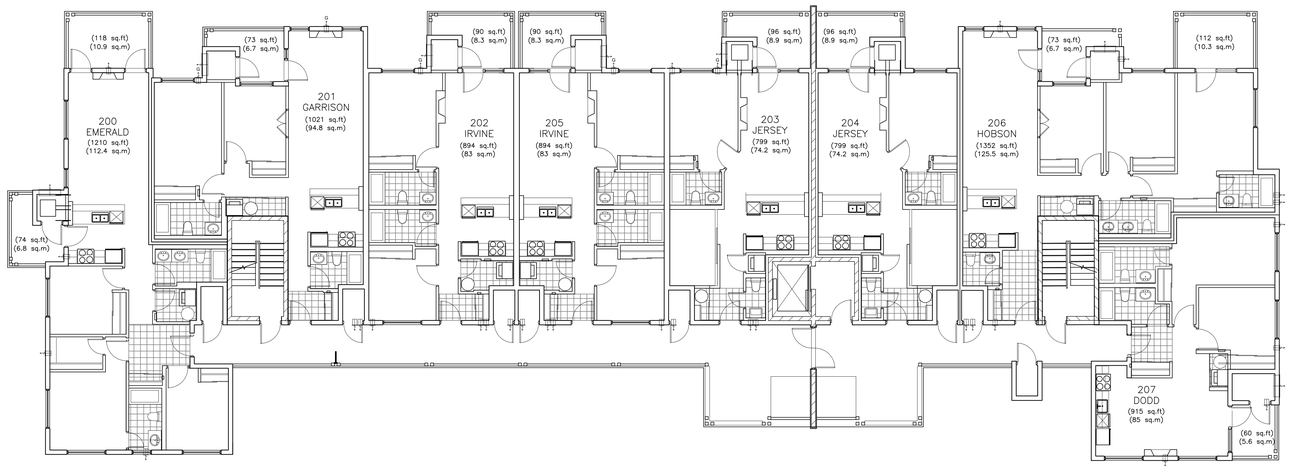


2 A207 BLOCK D SECOND FLOOR PLAN

SCALE: 1:100 REF DWG: N/A

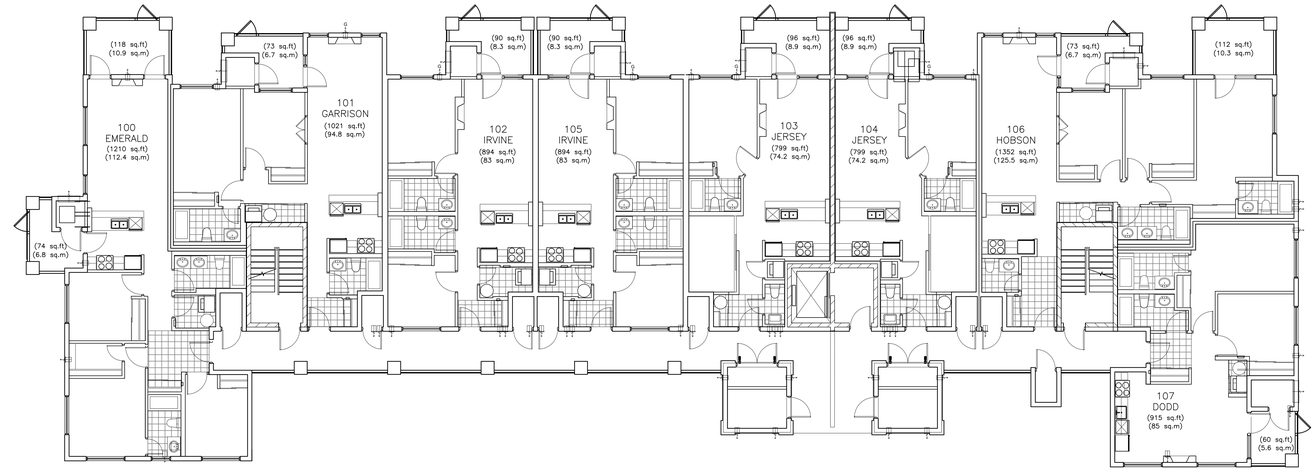


1 A207 BLOCK D GROUND FLOOR PLAN

SCALE: 1:100 REF DWG: N/A

ALL DRAWINGS ARE THE PROPERTY OF THE ARCHITECT AND MUST BE RETURNED ON REQUEST.

THE CONTRACTOR SHALL CHECK ALL DIMENSIONS AND REPORT DISCREPANCIES TO THE ARCHITECT.

ALL DIMENSIONS ARE GIVEN IN MILLIMETRES UNLESS OTHERWISE INDICATED.

DO NOT SCALE DRAWINGS.

REVISIONS AND DISTRIBUTION LOG

| No. | Date | Note |
|---|---|---|
| 1 | 2019/02/04 | ISSUED FOR SITE PLAN APPROVAL |
| 2 | | |
| 3 | | |
| 4 | | |
| 5 | | |
| 6 | | |
| 7 | | |
| 8 | | |
| | | |
| | | |

247 Spadina Avenue, 4th floor
Toronto, Ontario
M5T 3A8
www.smvarch.com
T 416.506.1600 F 416.506.0956

ONTARIO ASSOCIATION OF ARCHITECTS
DANIEL L. COWLING
LICENCE
5403

Project:
**WYLDEWOOD CREEEK DESIGN DEVELOPMENT**
WYLDEWOOD DEVELOPMENT CORPORATION

COLLINGWOOD ONTARIO

Drawing Title:
**BLOCK D GROUND & SECOND FLOOR PLANS**

| Drawn By: | Checked By: | Date Checked: | Project No. |
|---|---|---|---|
| | SMV | | 18A143 |
| Date Plotted: | | | Scale: |
| Feb 04, 2019 - 11:06am | | | AS NOTED |
| Drawing No.: | | | Revision No.: |
| A207 | | | 0 |

FILE NAME: S:\2018 Projects\18A143 - Wyldewood Creek\Design Drwgs\1 PLANS IN PROGRESS\18A143-A-BLOCK D.dwg

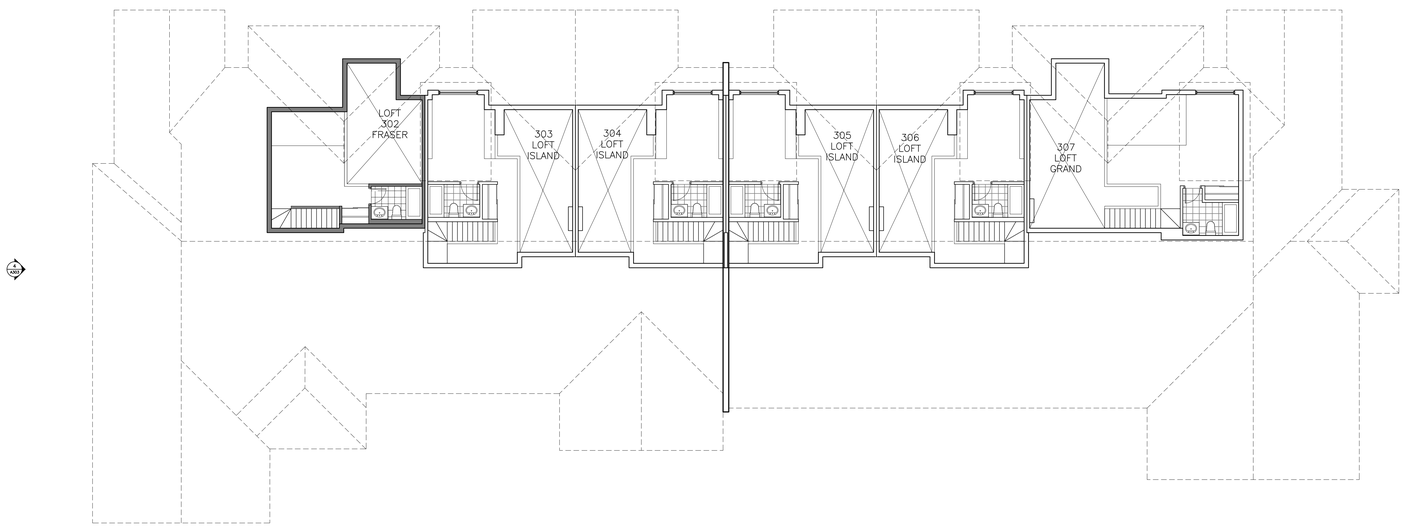


2 A206 BLOCK C THIRD FLOOR PLAN

SCALE: 1:100 REF DWG: N/A

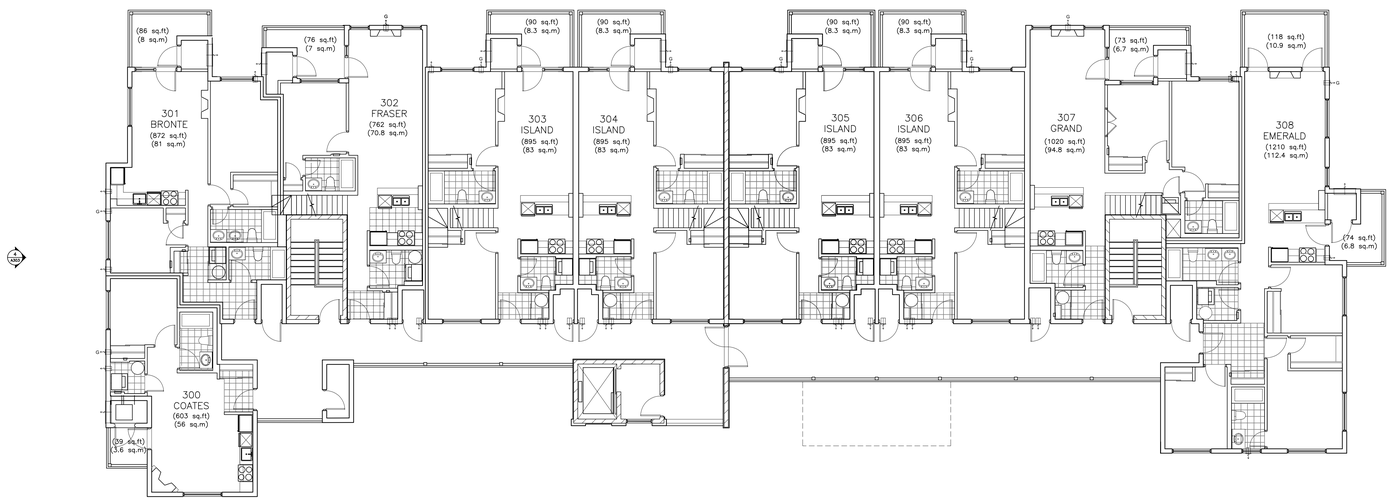


1 A206 BLOCK C MEZZANINE FLOOR PLAN

SCALE: 1:100 REF DWG: N/A

ALL DRAWINGS ARE THE PROPERTY OF THE ARCHITECT AND MUST BE RETURNED ON REQUEST.

THE CONTRACTOR SHALL CHECK ALL DIMENSIONS AND REPORT DISCREPANCIES TO THE ARCHITECT.

ALL DIMENSIONS ARE GIVEN IN MILLIMETRES UNLESS OTHERWISE INDICATED.

DO NOT SCALE DRAWINGS.

REVISIONS AND DISTRIBUTION LOG

| No. | Date | Note |
|---|---|---|
| 1 | 2019/02/04 | ISSUED FOR SITE PLAN APPROVAL |
| 2 | | |
| 3 | | |
| 4 | | |
| 5 | | |
| 6 | | |
| 7 | | |
| 8 | | |
| | | |
| | | |

247 Spadina Avenue, 4th floor
Toronto, Ontario
M5T 3A8
www.smvarch.com
T 416.506.1600 F 416.506.0956

DANIEL L. COWLING
LICENCE
5403

Project
WYLDEWOOD CREEEK
DESIGN DEVELOPMENT
WYLDEWOOD DEVELOPMENT CORPORATION

COLLINGWOOD ONTARIO

Drawing Title:
BLOCK C - THIRD &
MEZZANINE FLOOR PLANS

| Drawn By: | Checked By: | Date Checked: | Project No. |
|---|---|---|---|
| | SMV | | 18A143 |
| Date Plotted: Feb 04, 2019 - 11:02am | | | Scale: AS NOTED |
| Drawing No.: A206 | | | Revision No.: 0 |

XREFS: 13A138-S-GRID-100 BLOCKA | 13A138-S-GRID-100 BLOCKA.dwg

IMAGES: X:\...\wyldewoodcreek.JPG
...\WHITE LOGO\WYLDEWOOD-CREEK_DAY_LOGO.jpg

FILE NAME: S:\2018 Projects\18A143 - Wyldewood Creek\Design Drngs\1 PLANS IN PROGRESS\18A143-S-BLOCK C.dwg

A0

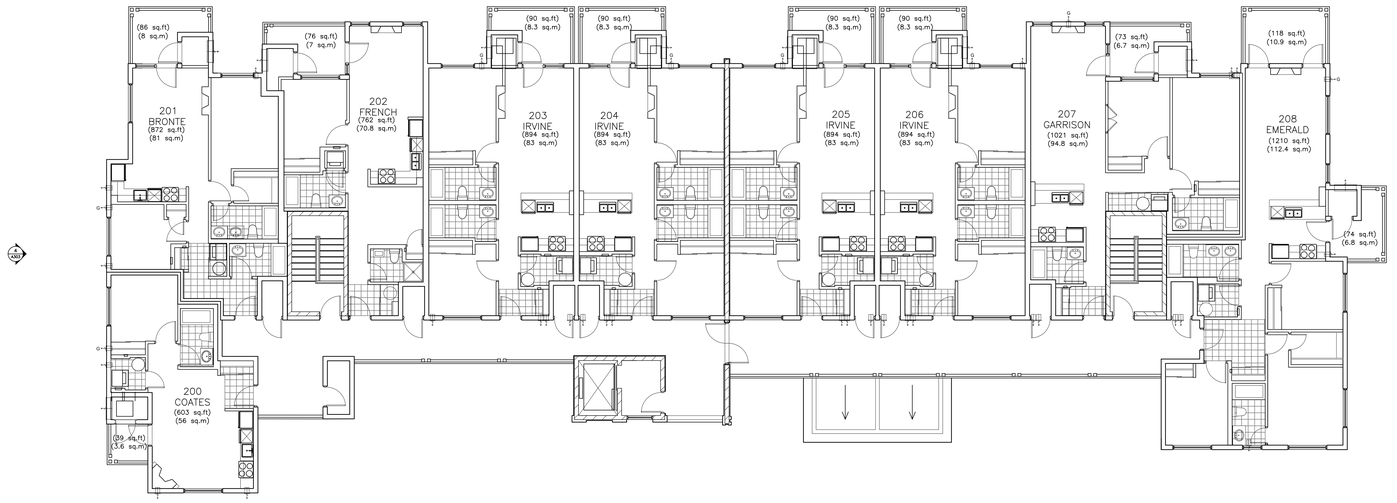


2 A205 BLOCK C SECOND FLOOR PLAN

SCALE: 1:100 REF DWG: N/A

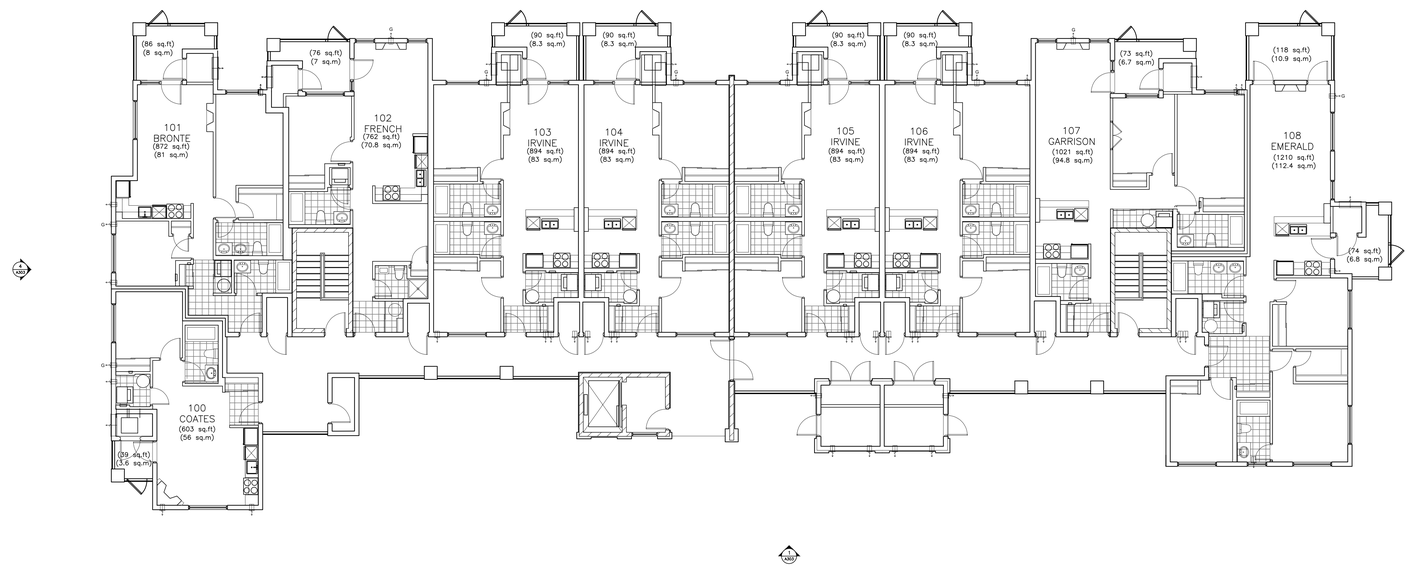


1 A205 BLOCK C GROUND FLOOR PLAN

SCALE: 1:100 REF DWG: N/A

ALL DRAWINGS ARE THE PROPERTY OF THE ARCHITECT AND MUST BE RETURNED ON REQUEST.

THE CONTRACTOR SHALL CHECK ALL DIMENSIONS AND REPORT DISCREPANCIES TO THE ARCHITECT.

ALL DIMENSIONS ARE GIVEN IN MILLIMETRES UNLESS OTHERWISE INDICATED.

DO NOT SCALE DRAWINGS.

REVISIONS AND DISTRIBUTION LOG

| No. | Date | Note |
|---|---|---|
| 1 | 2019/02/04 | ISSUED FOR SITE PLAN APPROVAL |
| 2 | | |
| 3 | | |
| 4 | | |
| 5 | | |
| 6 | | |
| 7 | | |
| 8 | | |
| | | |
| | | |

247 Spadina Avenue, 4th floor
Toronto, Ontario
M5T 3A8
www.smvarch.com
T 416.506.1600 F 416.506.0956

ONTARIO ASSOCIATION OF ARCHITECTS
DANIEL L. COWLING
LICENCE
5403

Project
WYLDEWOOD CREEEK
DESIGN DEVELOPMENT
WYLDEWOOD DEVELOPMENT CORPORATION

COLLINGWOOD ONTARIO

Drawing Title:
BLOCK C - GROUND & SECOND FLOOR PLANS

| Drawn By: | Checked By: | Date Checked: | Project No. |
|---|---|---|---|
| | SMV | | 18A143 |
| Date Plotted: Feb 04, 2019 - 11:01am | | | Scale: AS NOTED |
| Drawing No.: A205 | | | Revision No.: 0 |

XREFS: 13A138-S-GRID-100 BLOCKA | \\13A138-S-GRID-100 BLOCKA.dwg]

IMAGES: X:\...\wyldewoodcreek.JPG
...\WYLDEWOOD-CREEK_DAY_LOGO.jpg

FILE NAME: S:\2018 Projects\18A143 - Wyldewood Creek\Design Drags\1 PLANS IN PROGRESS\18A143-S-BLOCK C.dwg

AO

ALL DRAWINGS ARE THE PROPERTY OF THE ARCHITECT AND MUST BE RETURNED ON REQUEST.

THE CONTRACTOR SHALL CHECK ALL DIMENSIONS AND REPORT DISCREPANCIES TO THE ARCHITECT.

ALL DIMENSIONS ARE GIVEN IN MILLIMETRES UNLESS OTHERWISE INDICATED.

DO NOT SCALE DRAWINGS.

REVISIONS AND DISTRIBUTION LOG

| No. | Date | Note |
|---|---|---|
| 1 | 2019/02/04 | ISSUED FOR SITE PLAN APPROVAL |
| 2 | | |
| 3 | | |
| 4 | | |
| 5 | | |
| 6 | | |
| 7 | | |
| 8 | | |
| | | |
| | | |

2 / A204a NOT USED

SCALE: N/A REF DWG: N/A

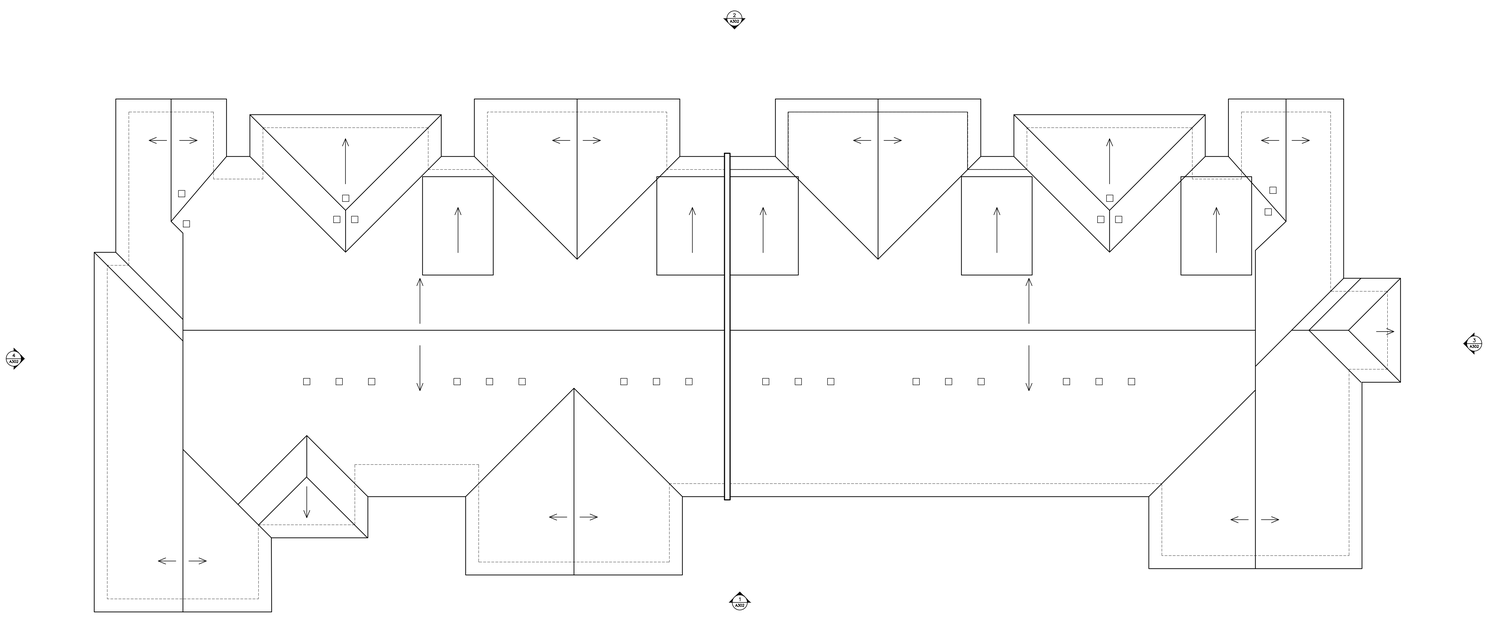


1 / A204a BLOCK B ROOF PLAN

SCALE: 1:100 REF DWG: N/A

247 Spadina Avenue, 4th floor
Toronto, Ontario
M5T 3A8
www.smvarch.com
T 416.506.1600 F 416.506.0956

DANIEL L. COWLING
LICENCE
5403

Project:
WYLDEWOOD CREEEK
DESIGN DEVELOPMENT
WYLDEWOOD DEVELOPMENT CORPORATION

COLLINGWOOD ONTARIO

Drawing Title:
BLOCK B - ROOF PLAN

| Drawn By: | Checked By: | Date Checked: | Project No.: |
|---|---|---|---|
| | SMV | | 18A143 |
| Date Plotted: | | | Scale: |
| Feb 04, 2019 - 10:59am | | | AS NOTED |
| Drawing No.: | | | Revision No.: |
| A204a | | | 0 |

IMAGES: S:\2018 Projects\18A138 Wyldewood Cove, Highway 26, Collingwood ON\Working Dwgs\Arch\sssdssignature.JPG
S:\MISC RFI\WYLDEWOOD_DWG_GRID_LOGO.dwg

XREFS: 13A138-X-GRID-100 BLOCKA.( 13A138-X-GRID-100 BLOCKA.dwg)

FILE NAME: S:\2018 Projects\18A143 - Wyldewood Creek\Design Dwgs\1 PLANS IN PROGRESS\18A143-A-BLOCK B.dwg

A0

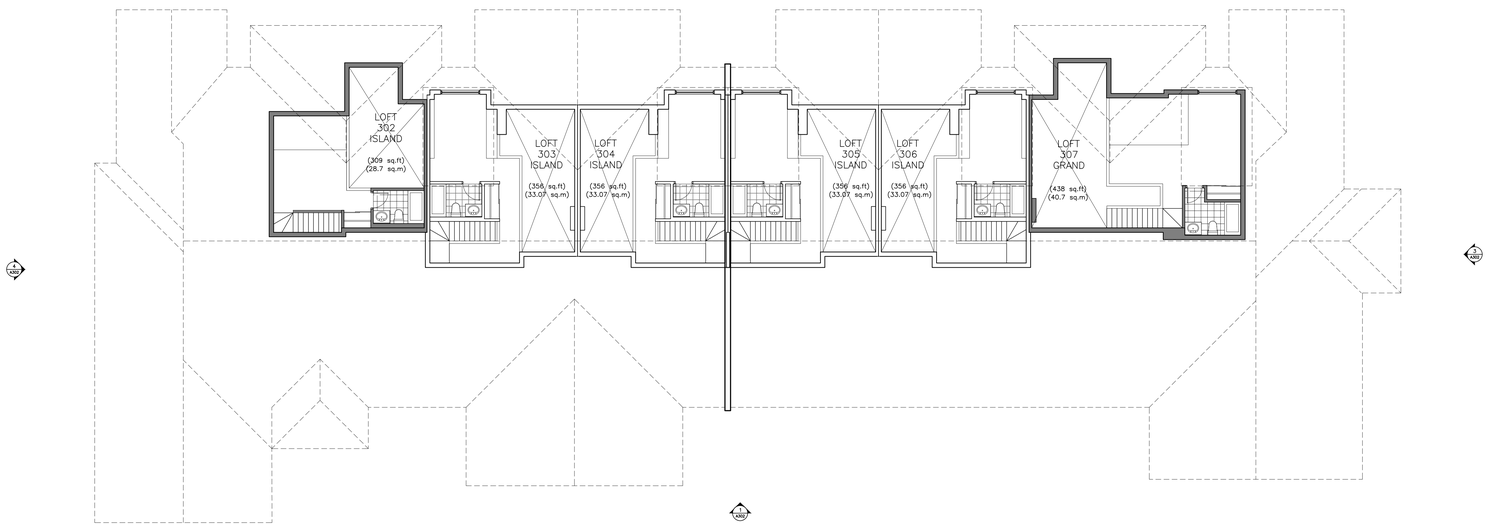


2 A204 BLOCK B MEZZANINE FLOOR PLAN (TYPICAL)

SCALE: 1:100 REF DWG: N/A

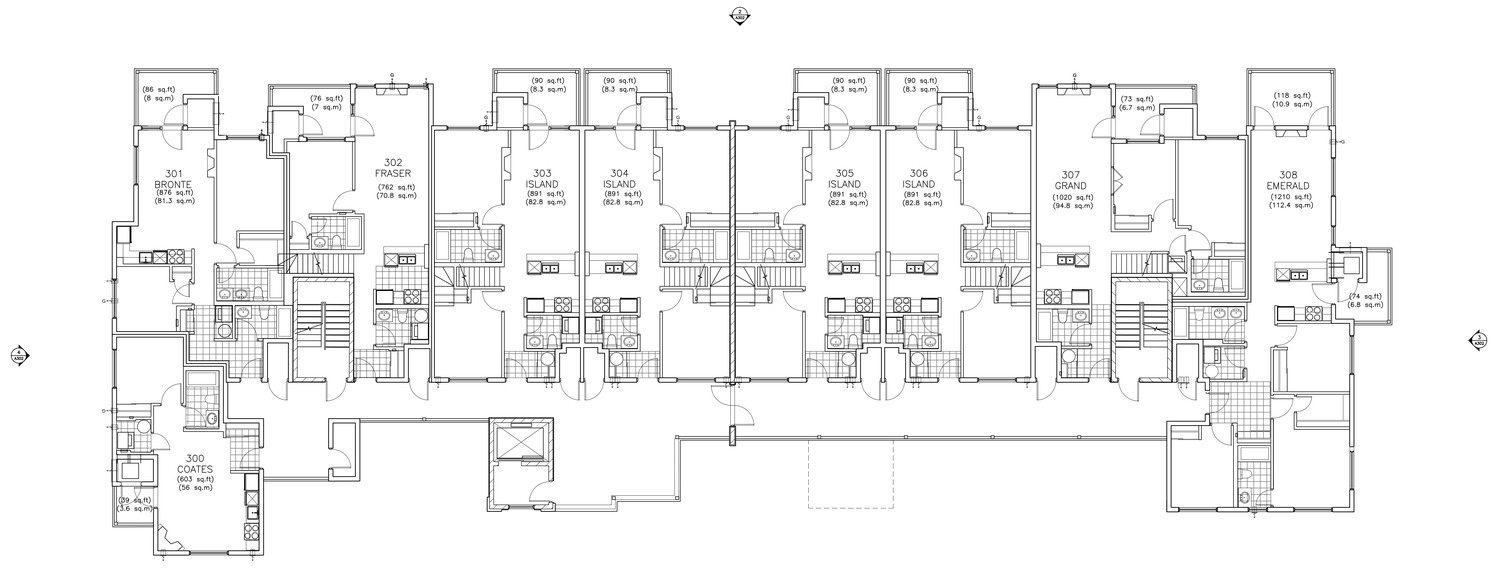


1 A204 BLOCK B 3RD FLOOR PLAN (TYPICAL)

SCALE: 1:100 REF DWG: N/A

ALL DRAWINGS ARE THE PROPERTY OF THE ARCHITECT AND MUST BE RETURNED ON REQUEST.

THE CONTRACTOR SHALL CHECK ALL DIMENSIONS AND REPORT DISCREPANCIES TO THE ARCHITECT.

ALL DIMENSIONS ARE GIVEN IN MILLIMETRES UNLESS OTHERWISE INDICATED.

DO NOT SCALE DRAWINGS.

REVISIONS AND DISTRIBUTION LOG

| No. | Date | Note |
|---|---|---|
| 1 | 2019/02/04 | ISSUED FOR SITE PLAN APPROVAL |
| 2 | | |
| 3 | | |
| 4 | | |
| 5 | | |
| 6 | | |
| 7 | | |
| 8 | | |
| | | |
| | | |

247 Spadina Avenue, 4th floor
Toronto, Ontario
M5T 3A8
www.smvarch.com
T 416.506.1600 F 416.506.0956

DANIEL L. COWLING LICENCE 5403

Project:
WYLDEWOOD CREEEK
DESIGN DEVELOPMENT
WYLDEWOOD DEVELOPMENT CORPORATION

COLLINGWOOD ONTARIO

Drawing Title:
BLOCK B - 3RD AND MEZZANINE FLOOR PLANS

| Drawn By: | Checked By: SMV | Date Checked: | Project No. 18A143 |
|---|---|---|---|
| Date Plotted: Feb 04, 2019 - 10:58am | | | Scale: AS NOTED |
| Drawing No.: A204 | | | Revision No.: 0 |

IMAGES: S:\2018 Projects\18A138 Wyldewood Cove, Highway 26, Collingwood ON\Working Dwgs\Arch\woodsignature.JPG
XREFS: 13A138-X-GRID-100 BLOCKA.dwg | 13A138-X-GRID-100 BLOCKA.dwg
FILE NAME: S:\2018 Projects\18A143 - Wyldewood Creek\Design Dwgs\1 PLANS IN PROGRESS\18A143-X-BLOCK B.dwg
A0

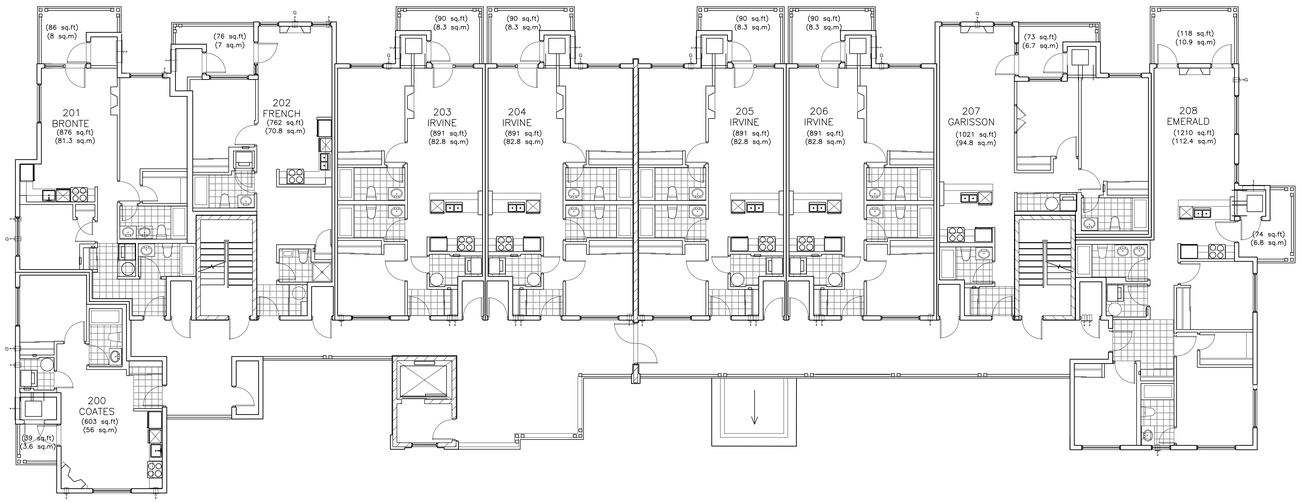


2 A203 BLOCK B SECOND FLOOR PLAN

SCALE: 1:100 REF DWG: N/A

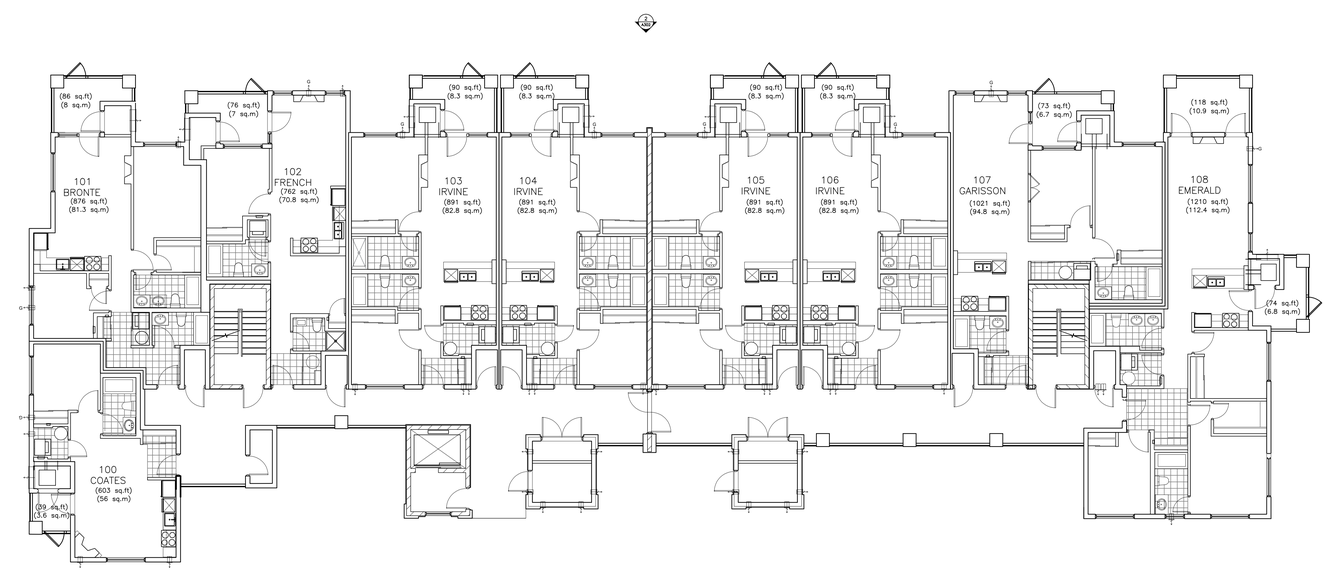


1 A203 BLOCK B GROUND FLOOR PLAN

SCALE: 1:100 REF DWG: N/A

ALL DRAWINGS ARE THE PROPERTY OF THE ARCHITECT AND MUST BE RETURNED ON REQUEST.

THE CONTRACTOR SHALL CHECK ALL DIMENSIONS AND REPORT DISCREPANCIES TO THE ARCHITECT.

ALL DIMENSIONS ARE GIVEN IN MILLIMETRES UNLESS OTHERWISE INDICATED.

DO NOT SCALE DRAWINGS.

REVISIONS AND DISTRIBUTION LOG

| No. | Date | Note |
|---|---|---|
| 1 | 2019/02/04 | ISSUED FOR SITE PLAN APPROVAL |
| 2 | | |
| 3 | | |
| 4 | | |
| 5 | | |
| 6 | | |
| 7 | | |
| 8 | | |
| | | |
| | | |

247 Spadina Avenue, 4th floor
Toronto, Ontario
M5T 3A8
www.smvarch.com
T 416.506.1600 F 416.506.0956

ONTARIO ASSOCIATION OF ARCHITECTS
DANIEL L.COWLING
LICENCE
5403

Project:
WYLDEWOOD CREEEK
DESIGN DEVELOPMENT
WYLDEWOOD DEVELOPMENT CORPORATION

COLLINGWOOD ONTARIO

Drawing Title:
BLOCK B - GROUND AND SECOND FLOOR PLANS

| Drawn By: | Checked By: | Date Checked: | Project No.: |
|---|---|---|---|
| | SMV | | 18A143 |
| Date Plotted: | | | Scale: |
| Feb 04, 2019 - 10:58am | | | AS NOTED |
| Drawing No.: | | | Revision No.: |
| A203 | | | 0 |

IMAGES: S:\2018 Projects\18A138 Wyldewood Crew, Highway 26, Collingwood ON\Working Dwgs\Arch\woodsignature.JPG
XREFS: 18A138-X-GRID-100 BLOCKA.dwg | 18A138-X-GRID-100 BLOCKA.dwg
FILE NAME: S:\2018 Projects\18A143 - Wyldewood Creek\Design Dwgs\1 PLANS IN PROGRESS\18A143-X-BLOCK B.dwg
A0

ALL DRAWINGS ARE THE PROPERTY OF THE ARCHITECT AND MUST BE RETURNED ON REQUEST.

THE CONTRACTOR SHALL CHECK ALL DIMENSIONS AND REPORT DISCREPANCIES TO THE ARCHITECT.

ALL DIMENSIONS ARE GIVEN IN MILLIMETRES UNLESS OTHERWISE INDICATED.

DO NOT SCALE DRAWINGS.

REVISIONS AND DISTRIBUTION LOG

| No. | Date | Note |
|---|---|---|
| 1 | 2019/02/04 | ISSUED FOR SITE PLAN APPROVAL |
| 2 | | |
| 3 | | |
| 4 | | |
| 5 | | |
| 6 | | |
| 7 | | |
| 8 | | |
| | | |
| | | |

2 / A202a NOT USED

SCALE: N/A REF DWG: N/A

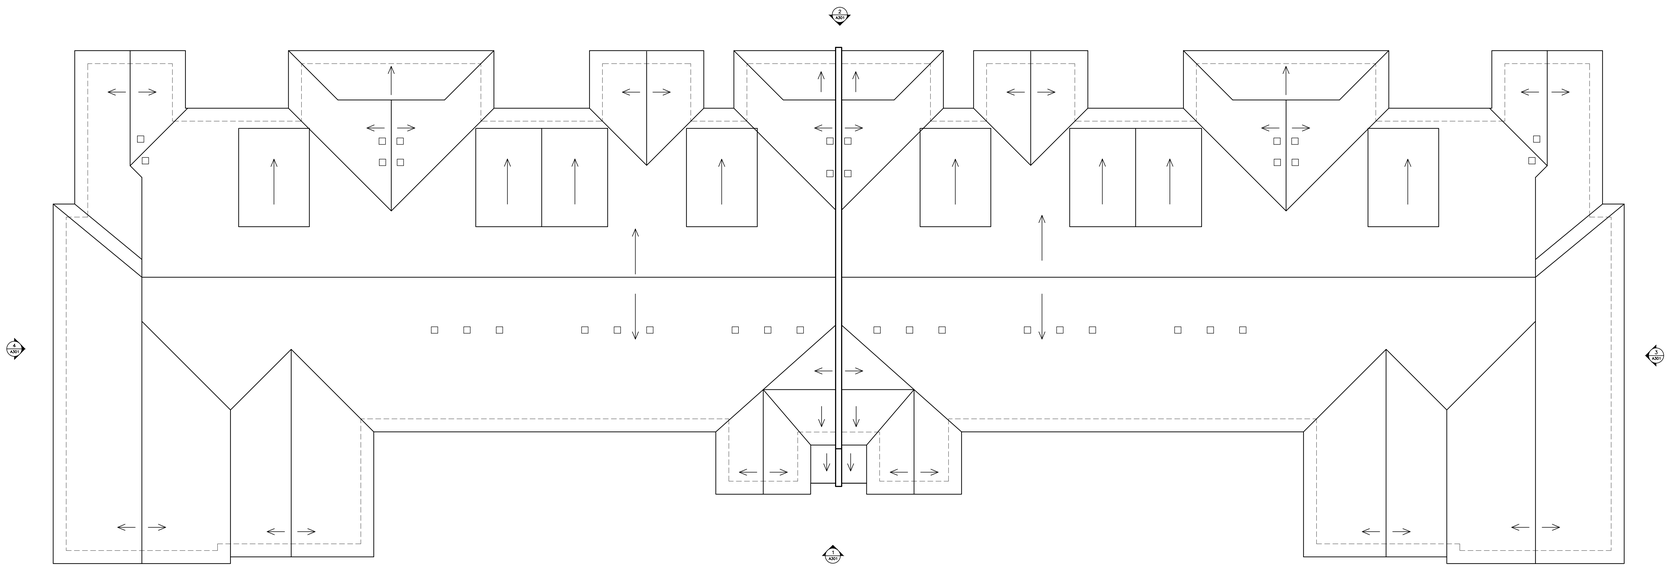

1 / A202a BLOCK A THIRD ROOF PLAN

SCALE: 1:100 REF DWG: N/A

247 Spadina Avenue, 4th floor
Toronto, Ontario
M5T 3A8
www.smvarch.com
T 416.506.1600 F 416.506.0956

DANIEL L. COWLING
LICENCE
5403

Project:
WYLDEWOOD CREEEK
DESIGN DEVELOPMENT
WYLDEWOOD DEVELOPMENT CORPORATION

COLLINGWOOD ONTARIO

Drawing Title:
BLOCK A - ROOF PLAN

| Drawn By: | Checked By: | Date Checked: | Project No. |
|---|---|---|---|
| | SMV | | 18A143 |
| Date Plotted: Feb 04, 2019 - 10:55am | | | Scale: AS NOTED |
| Drawing No.: A202a | | | Revision No.: 0 |

IMAGES: S:\2018 Projects\18A143 - Wyldewood Creek\woodesignature.JPG
...\MAP EXPORTED\WOOD_CMY_COVER.jpg

XREFS: ...13A138-C-GRID-100 BLOCK A.\13A138-X-GRID-100 BLOCK A.dwg]
13A138-A-BLOCK A.DWG].\13A138-A-BLOCK A-ENTITLE.dwg]

FILE NAME: S:\2018 Projects\18A143 - Wyldewood Creek\Design Drgs\1 PLANS IN PROGRESS\18A143-2-BLOCK A.dwg

AO

ALL DRAWINGS ARE THE PROPERTY OF THE ARCHITECT AND MUST BE RETURNED ON REQUEST.

THE CONTRACTOR SHALL CHECK ALL DIMENSIONS AND REPORT DISCREPANCIES TO THE ARCHITECT.

ALL DIMENSIONS ARE GIVEN IN MILLIMETRES UNLESS OTHERWISE INDICATED.

DO NOT SCALE DRAWINGS.

REVISIONS AND DISTRIBUTION LOG

| No. | Date | Note |
|---|---|---|
| 1 | 2019/02/04 | ISSUED FOR SITE PLAN APPROVAL |
| 2 | | |
| 3 | | |
| 4 | | |
| 5 | | |
| 6 | | |
| 7 | | |
| 8 | | |
| | | |
| | | |

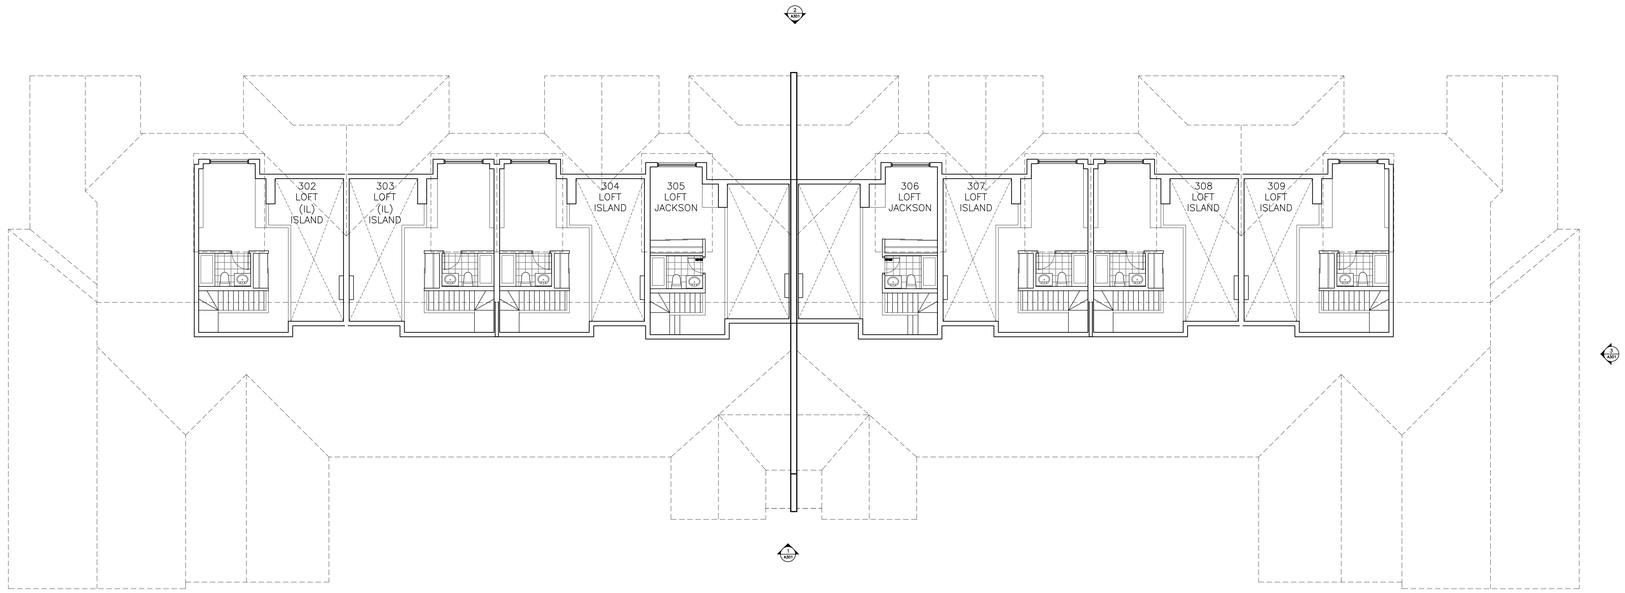


2 / A202 BLOCK A MEZZANINE FLOOR PLAN

SCALE: 1:100 REF DWG: N/A

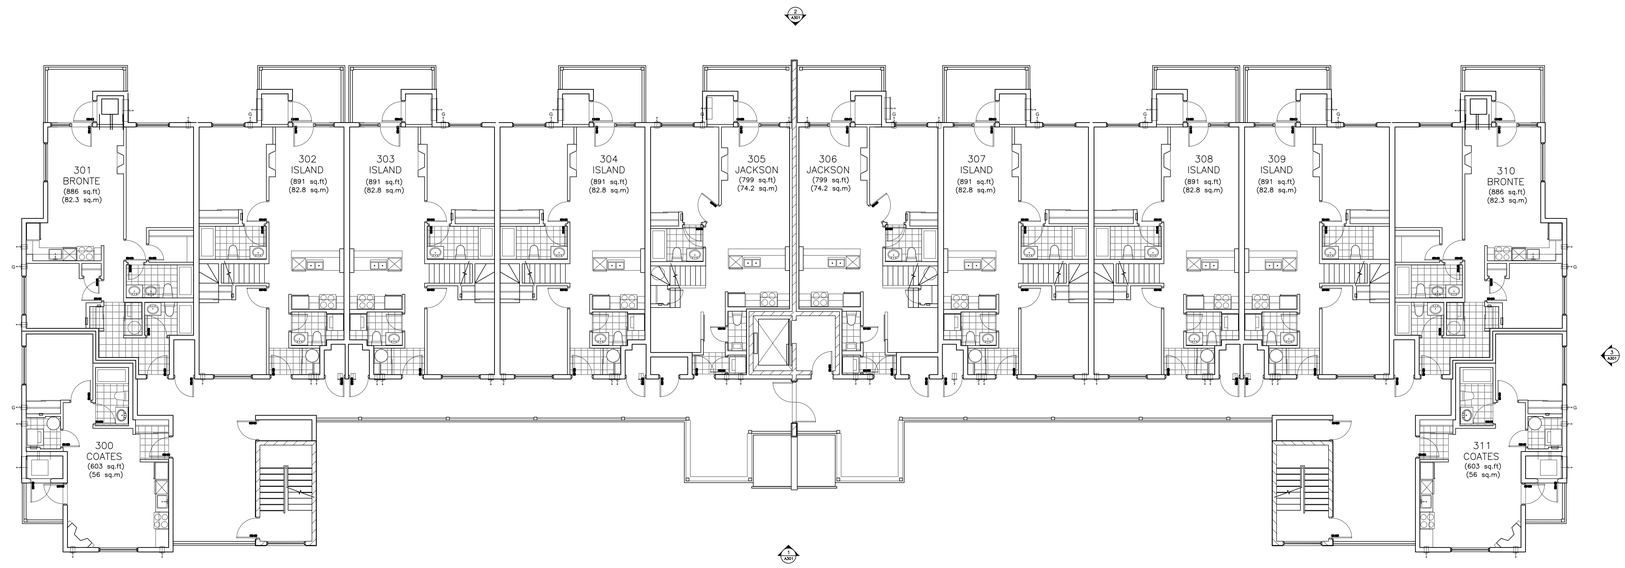


1 / A202 BLOCK A THIRD FLOOR PLAN

SCALE: 1:100 REF DWG: N/A

247 Spadina Avenue, 4th floor
Toronto, Ontario
M5T 3A8
www.smvarch.com
T 416.506.1600 F 416.506.0956

DANIEL L. COWLING LICENCE 5403

Project
WYLDEWOOD CREEEK
DESIGN DEVELOPMENT
WYLDEWOOD DEVELOPMENT CORPORATION

COLLINGWOOD ONTARIO

Drawing Title:
BLOCK A - 3RD AND MEZZANINE FLOOR PLANS

| Drawn By: | Checked By: | Date Checked: | Project No. |
|---|---|---|---|
| | SMV | | 18A143 |
| Date Plotted: | | | Scale: |
| Feb 04, 2019 - 10:54am | | | AS NOTED |
| Drawing No.: | | | Revision No.: |
| A202 | | | 0 |

IMAGES: S:\2018 Projects\18A143 - Wyldewood Creek\woodassignature.JPG
...\MISF EXPORTS\WOOD_SIGNATURE_Cmyk_Outlines.jpg

XREFS: ...13A138-X-GRID-100 BLOCK A.DWG | ...13A138-X-GRID-100 BLOCK A.dwg | 13A138-A-BLOCK A.DWG | 13A138-A-BLOCK A.dwg

FILE NAME: S:\2018 Projects\18A143 - Wyldewood Creek\Design Drwgs\1 PLANS IN PROGRESS\18A143-X-BLOCK A.dwg

AO