
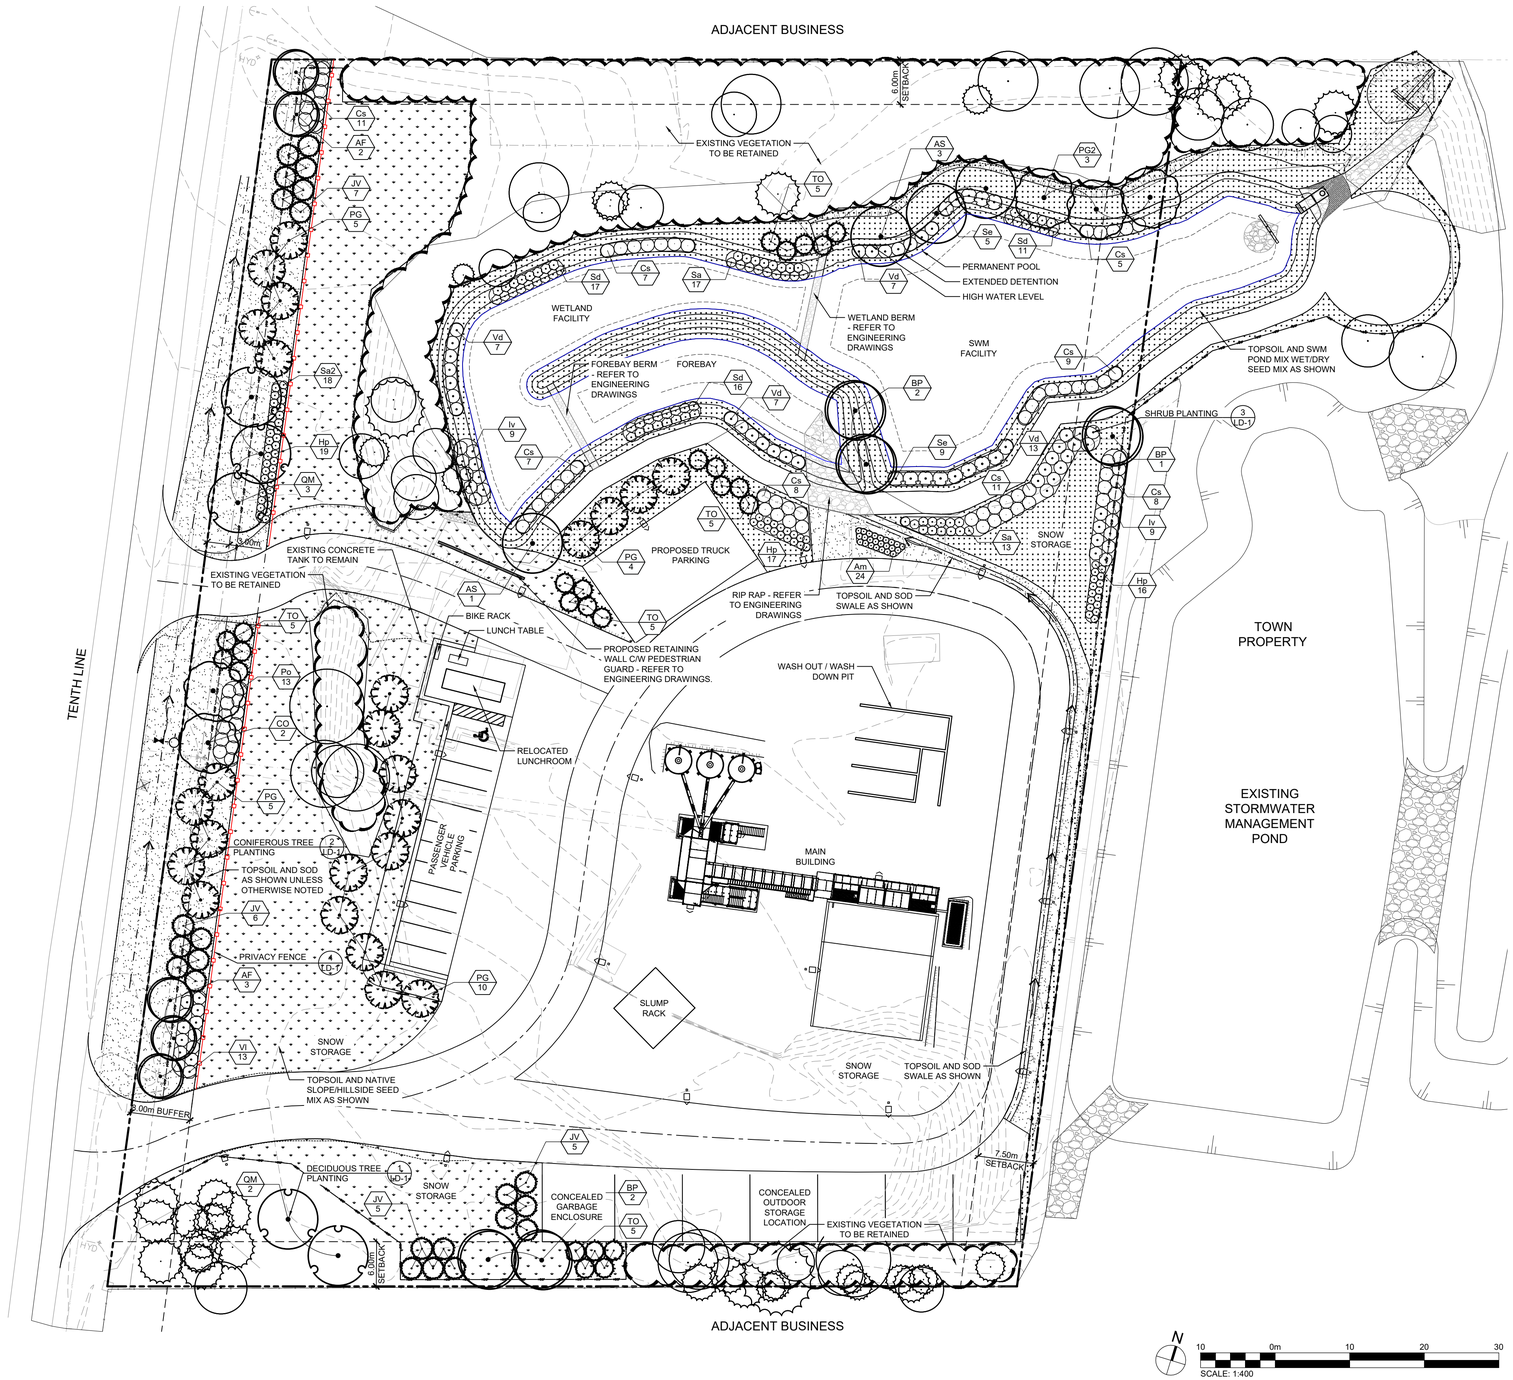


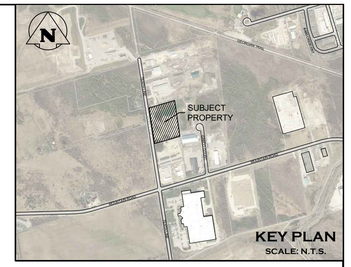

PLANT SCHEDULE

CODE	QTY	BOTANICAL NAME	COMMON NAME	SIZE	CONDITION
CONIFEROUS TREES					
JV	23	Juniperus virginiana	Eastern Redcedar	175cm ht.	W.B.
PG	24	Picea glauca	White Spruce	150cm ht.	W.B.
TO	25	Thuja occidentalis	Eastern White Cedar	175cm ht.	W.B.
	72	SUBTOTAL:			
DECIDUOUS TREES					
AS	4	Acer saccharinum	Silver Maple	50mm cal.	W.B.
AF	5	Acer x freemanii	Freeman Maple	50mm cal.	W.B.
BP	5	Betula papyrifera	Paper Birch	50mm cal.	W.B.
CO	2	Celtis occidentalis	Common Hackberry	50mm cal.	W.B.
PG2	3	Populus grandidentata	Big-toothed Aspen	50mm cal.	W.B.
QM	5	Quercus macrocarpa	Burr Oak	50mm cal.	W.B.
	24	SUBTOTAL:			
SHRUBS					
Am	24	Aronia melanocarpa	Black Chokeberry	30cm	2 gal. pot
Cs	66	Cornus sericea	Red Osier Dogwood	50cm	3 gal. pot
Hp	52	Hypericum prolificum	Shrubby St. John's Wort	40cm	3 gal. pot
Iv	18	Ilex verticillata	Winterberry Holly	40cm	3 gal. pot
Po	13	Physocarpus opulifolius	Ninebark	50cm	3 gal. pot
Sd	44	Salix discolor	Pussy Willow	40cm	3 gal. pot
Se	14	Salix exigua	Sandbar Willow	---	1 gal. pot
Sa	30	Spiraea alba	White Meadowsweet	40cm	3 gal. pot
Sa2	18	Symphoricarpos albus	Common Snowberry	40cm	3 gal. pot
Vd	34	Viburnum dentatum	Arrowwood	40cm	3 gal. pot
Vl	13	Viburnum lentago	Nannyberry	50cm	3 gal. pot
	326	SUBTOTAL:			

SEED MIX

KEY	BOTANICAL NAME	COMMON NAME	%
NATIVE SLOPE/HILLSIDE MIXTURE (OSC 8225)			
	Agrostis stolonifera	Creeping Bentgrass	20%
	Aster novae-anglaie	New England Aster	3%
	Avena sativa	Oats	30%
	Elymus hystrix	Bottle Brush Grass	5%
	Monarda fistulosa	Wild Bergamot	2%
	Poa compressa	Canada Bluegrass	30%
	Rudbeckia hirta	Black Eyed Susan	10%

Refer to Nurse Crop Schedule for cover crop and application rate.
Application rate: 25 kg/ha

SEED MIX

KEY	BOTANICAL NAME	COMMON NAME	%
SWM POND MIX WET/DRY MIXTURE (OSC 8245)			
	Aster novae-anglaie	New England Aster	3%
	Carex vulpinoidea	Fox sedge	17%
	Elymus canadensis	Canada Wild Rye	20%
	Elymus virginicus	Virginia Wild Rye	20%
	Eupatorium maculatum	Spotted Joy Pye Weed	1%
	Monarda fistulosa	Wild Bergamot	1%
	Panicum virgatum	Switchgrass	20%
	Rudbeckia hirta	Black Eyed Susan	3%
	Sorphastrum nutans	Indiangrass	15%

Refer to Nurse Crop Schedule for cover crop and application rate.
Application rate: 25 kg/ha

NURSE CROP SCHEDULE

KEY	BOTANICAL NAME	COMMON NAME	%
SUMMER-FALL COVER			
	Avens sativa	Oats	50%
	Lolium multiflorum	Annual rye	50%
FALL-SPRING COVER			
	Triticum aestivum	Winter Wheat	50%
	Secale cereale	Winter Rye	50%

Sow at 25kg/ha

LEGEND

- PROPERTY BOUNDARY
- EDGE OF VEGETATION TO BE RETAINED
- EXISTING DECIDUOUS TREE TO BE RETAINED
- EXISTING CONIFEROUS TREE TO BE RETAINED
- DECIDUOUS TREE
- CONIFEROUS TREE
- SP / QTY — SPECIES / QUANTITY — PLANT REFERENCE
- TOPSOIL & SOD
- TOPSOIL & NATIVE SLOPE/HILLSIDE SEED MIX
- TOPSOIL & SWM POND MIX WET/DRY MIXTURE
- PRIVACY FENCE
- RIP RAP
- UNDERGROUND SERVICES
- SWALE OR DITCH
- HEAVY-DUTY SILT FENCE
- LIGHT STANDARD

NOTES:

1. **FOR GENERAL PLANTING AND SEEDING NOTES, REFER TO NOTES ON DRAWING LD-1.**
2. **TREE PITS OR PLANTING BEDS WITHIN 1.0m OF UNDERGROUND UTILITIES ARE TO BE HAND DUG.**
3. **MINIMUM CLEARANCES FOR TREES ARE AS FOLLOWS:**

MINIMUM TREE CLEARANCES	
FIRE HYDRANT	3.0m
DRIVEWAYS	2.0m
HYDRO TRANSFORMERS	3.0m
BELL OR CABLE PEDESTALS	1.0m
STREETLIGHT POLES	5.0m
UNDERGROUND SERVICES	1.0m

Town of Collingwood Tree Canopy Coverage

Type of Tree	Canopy Size (m)	Canopy Coverage Area/Tree (m²)	Quantity	Total Canopy Coverage (m²)
Large Deciduous Trees	12	113.10	24	2,714.34
Small Coniferous Trees	4	12.57	72	904.78
Total Proposed Tree Canopy Area (m²)				3,619.11
Total Site Area (m²)				20,062.40
Existing Canopy Coverage (m²) (Within Subject Site)				3,045.00
Proposed Canopy Coverage Percentage				18.04%
Total Canopy Coverage Percentage				33.22%

1. THIS DRAWING IS THE EXCLUSIVE PROPERTY OF C.F. CROZIER & ASSOCIATES INC. AND THE MODIFICATION AND/OR REPRODUCTION OF ANY PART OF THIS DRAWING IS STRICTLY PROHIBITED WITHOUT WRITTEN AUTHORIZATION FROM THIS OFFICE.
2. THE DIGITAL FILES CONTAIN INTELLECTUAL AND DIGITAL DATA PROPERTY THAT IS THE EXCLUSIVE PROPERTY OF C.F. CROZIER & ASSOCIATES INC.
3. THE CONTRACTOR SHALL VERIFY ALL DIMENSIONS, LEVELS, AND DATUMS ON SITE AND REPORT ANY DISCREPANCIES OR OMISSIONS TO C.F. CROZIER & ASSOCIATES INC. PRIOR TO CONSTRUCTION.
4. THIS DRAWING IS TO BE READ AND UNDERSTOOD IN CONJUNCTION WITH ALL OTHER PLANS AND DOCUMENTS APPLICABLE TO THIS PROJECT.
5. ALL EXISTING UNDERGROUND UTILITIES TO BE VERIFIED IN THE FIELD BY THE CONTRACTOR PRIOR TO CONSTRUCTION.
6. DO NOT SCALE DRAWINGS.

Town

No.	ISSUE	DATE: YYYY/MM/DD
0	ISSUED FOR 1st SUBMISSION	2025/07/07
1	ISSUED FOR 2nd SUBMISSION	2025/12/16
2	ISSUED FOR 3rd SUBMISSION	2026/05/28
3	ISSUED FOR 4th SUBMISSION	2026/08/28

LANDSCAPE ARCHITECT — ONTARIO ASSOCIATION OF LANDSCAPE ARCHITECTS — A. J. PHILLIPS — 2026.08.28 — OALA MEMBER

LANDSCAPE ARCHITECT


Project: 555 TENTH LINE, TOWN OF COLLINGWOOD

Drawing: LANDSCAPE PLAN

CROZIER CONSULTING ENGINEERS

Drawn By	Design By	Project	Check By	Check By	Drawing
K.C.	K.C./A.P.	2577-6904	A.P.		LP-1

J:\2500\2577 - LaFarge Canada Inc\6904 - 555 Tenth Line\CAD\LA\6904_LP.dwg, 2026-08-28 4:04:09 PM, DWG To PDF.pc3

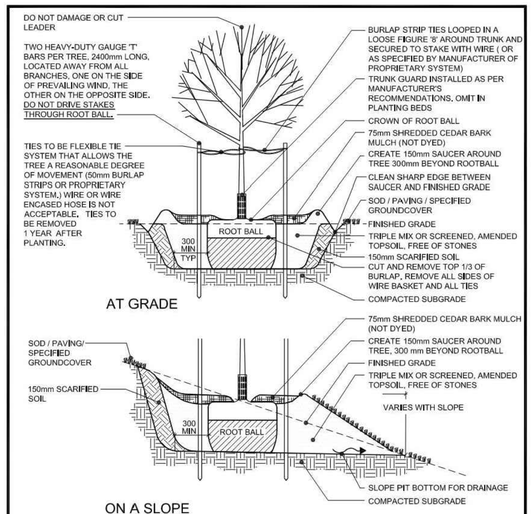


NOTES
1. DO NOT ALLOW AIR POCKETS WHEN BACKFILLING.
2. POSITION CROWN OF ROOT BALL 50mm ABOVE FINISHED GRADE TO ALLOW FOR SETTLING.
3, DO CORRECTIVE PRUNING TO RETAIN NATURAL FORM OF TREE.
4, FOR TREES PLANTED WITHIN PLANTING OR SHRUB BEDS, DELETE SAUCER AROUND BASE OF TREE.
5, NO TREE PITS SHALL BE LEFT OPEN OVERNIGHT.
6, ALL DIMENSIONS ARE IN MILLIMETRES.

NO.	REVISION	APR'D	DATE
1	PLANTING METHODOLOGY	EN	JUL/04
2	PLANTING METHODOLOGY	DW	JUN/07	

TOWN OF COLLINGWOOD	APR'D: DW	DATE: JAN/03
	DRAWN: AB	SCALE: NTS
DECIDUOUS TREE PLANTING	STD. No.	1101

1 LD-1 DECIDUOUS TREE PLANTING
N.T.S.

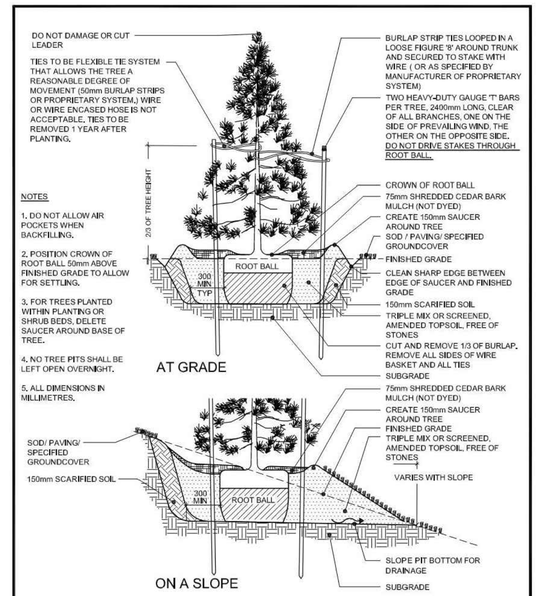


NOTES
1, DO NOT ALLOW AIR POCKETS WHEN BACKFILLING.
2, POSITION CROWN OF ROOT BALL 50mm ABOVE FINISHED GRADE TO ALLOW FOR SETTLING.
3, FOR TREES PLANTED WITHIN PLANTING OR SHRUB BEDS, DELETE SAUCER AROUND BASE OF TREE.
4, NO TREE PITS SHALL BE LEFT OPEN OVERNIGHT.
5, ALL DIMENSIONS IN MILLIMETRES.

NO.	REVISION	APR'D	DATE
1	PLANTING METHODOLOGY	EN	JUL/04
2	PLANTING METHODOLOGY	DW	JUN/07	

TOWN OF COLLINGWOOD	APR'D: DW	DATE: JAN/03
	DRAWN: AB	SCALE: NTS
CONIFEROUS TREE PLANTING	STD. No.	1102

2 LD-1 CONIFEROUS TREE PLANTING
N.T.S.

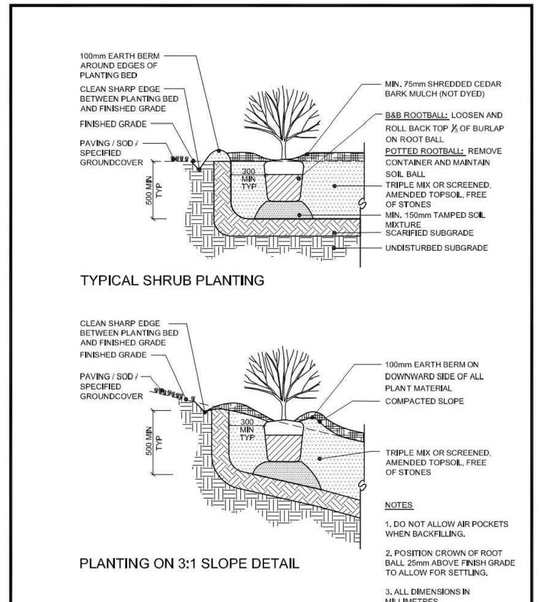

NOTES
1. DO NOT ALLOW AIR POCKETS WHEN BACKFILLING.
2. POSITION CROWN OF ROOT BALL 25mm ABOVE FINISH GRADE TO ALLOW FOR SETTLING.
3. ALL DIMENSIONS IN MILLIMETRES.

NO.	REVISION	APR'D	DATE
1	PLANTING METHODOLOGY	EN	JUL/04
2	PLANTING METHODOLOGY	DW	JUN/07	

TOWN OF COLLINGWOOD	APR'D: DW	DATE: JAN/03
	DRAWN: AB	SCALE: NTS
SHRUB PLANTING	STD. No.	1103


3 LD-1 SHRUB PLANTING
N.T.S.

GENERAL NOTES
1. ANY AMBIGUITY IN THE DRAWINGS, SPECIFICATIONS OR DETAILS ARE TO BE REPORTED TO THE LANDSCAPE ARCHITECT FOR DIRECTION. THESE DRAWINGS SHALL NOT BE USED FOR CONSTRUCTION UNLESS STAMPED AND SIGNED BY THE LANDSCAPE ARCHITECT. THE CONTRACTOR IS NOT TO PROCEED IN UNCERTAINTY. THE LIMITS OF WORK ARE TO BE CLEARLY UNDERSTOOD BY THE CONTRACTOR PRIOR TO ANY WORK TAKING PLACE ON THE SITE.
2. ALL DIMENSIONS ARE IN METERS UNLESS OTHERWISE NOTED. THE DRAWINGS MAY BE SCALED FOR APPROXIMATE LAYOUT. THE CONTRACTOR IS TO VERIFY ALL DIMENSIONS ON THE DRAWING(S) AND REPORT ANY DISCREPANCIES TO THE LANDSCAPE ARCHITECT.
3. THE CONTRACTOR IS TO LOCATE AND MARK ALL INFRASTRUCTURE AND UTILITIES PRIOR TO ANY EXCAVATION WORK OR PLANTING ON THE SITE. DO NOT PLANT DIRECTLY ABOVE UNDERGROUND UTILITIES OR INFRASTRUCTURE UNLESS APPROVED BY THE LANDSCAPE ARCHITECT. DIG ALL HOLES BY HAND WHEN CLOSER THAN 1.0M TO ANY UNDERGROUND POWER, TELEPHONE OR GAS UTILITY. THE CONTRACTOR IS RESPONSIBLE FOR THE COORDINATION AND MAINTENANCE OF ALL UTILITY/INFRASTRUCTURE LOCATES FOR THE DURATION OF THE CONTRACT.
4. THE CONTRACTOR SHALL SUPPLY ALL MATERIALS IN QUANTITIES SUFFICIENT TO COMPLETE WORK SHOWN ON THESE DRAWINGS. THE CONTRACTOR IS NOT TO SUBSTITUTE MATERIALS, PRODUCTS OR QUANTITIES WITHOUT PRIOR WRITTEN CONSENT OF THE LANDSCAPE ARCHITECT.
5. THE CONTRACTOR IS TO TAKE ALL NECESSARY PRECAUTIONS TO PROTECT ALL EXISTING SITE FEATURES UNLESS SPECIFIED FOR REMOVAL/DEMOLITION. THIS INCLUDES ALL SURVEY BARS, STAKES, MONUMENTS AND SEDIMENT BARRIERS. THE CONTRACTOR IS RESPONSIBLE FOR ANY DAMAGES INCURRED DURING CONSTRUCTION AND MUST MAKE ALL NECESSARY RESTORATIONS AND REPAIRS TO ORIGINAL OR BETTER CONDITION.
6. ALL EXISTING TREES, SHRUBS, AND HERBACEOUS PLANTS BEYOND THE LIMIT OF WORK ARE TO BE PROTECTED FROM CONSTRUCTION DAMAGE. THIS INCLUDES BUT IS NOT LIMITED TO: NOT STORING CONSTRUCTION MATERIALS OR FUEL WITHIN THE DRIPLINE OF AN EXISTING TREE, NOT ALTERING EXISTING GRADES OR COMPACTING SOIL AROUND PROTECTED VEGETATION AND TAKING CARE NOT TO DISTURB OR EXPOSE THE ROOTS OF ANY EXISTING TREES. THE CONTRACTOR IS RESPONSIBLE FOR ALL PROTECTION OR HOARDING MEASURES OF ALL EXISTING TREES AND VEGETATION TO BE PRESERVED WITHIN OR ADJACENT TO CONSTRUCTION WORK LIMITS.
7. CONTRACTOR IS RESPONSIBLE FOR THE REMOVAL OF ALL DEBRIS, GARBAGE AND SURPLUS MATERIALS ON SITE RELATED TO THEIR CONTRACT OR WORK AND MUST KEEP THE SITE IN A CLEAN, SAFE, USEABLE CONDITION AT ALL TIMES OR AS DIRECTED BY THE CONTRACT ADMINISTRATOR.

PLANTING NOTES
1. THE CONTRACTOR MUST NOTIFY THE LANDSCAPE ARCHITECT PRIOR TO THE COMMENCEMENT OF ANY PLANTING. THE CONTRACTOR SHALL SUPPLY ALL PLANTS AND MATERIALS IN QUANTITIES SUFFICIENT TO COMPLETE THE WORK SHOWN ON THIS DRAWING. ANY DISCREPANCIES BETWEEN QUANTITIES SHALL BE REPORTED TO THE LANDSCAPE ARCHITECT.
2. ALL LANDSCAPE WORKS WILL BE WARRANTED **FOR A PERIOD OF TWENTY-FOUR (24) MONTHS** FOLLOWING INSPECTION AND WRITTEN NOTICE OF START OF WARRANTY PERIOD AS DETERMINED AND PROVIDED BY THE LANDSCAPE ARCHITECT. PLANT MATERIAL, WHICH IS NOT IN A HEALTHY, VIGOROUS GROWING CONDITION AT THE END OF THE WARRANTY PERIOD, SHALL BE REPLACED TO THE SATISFACTION OF THE LANDSCAPE ARCHITECT / OWNER.
3. THE LANDSCAPE ARCHITECT RESERVES THE RIGHT TO EXTEND CONTRACTOR'S WARRANTY RESPONSIBILITIES FOR AN ADDITIONAL YEAR IF, AT THE END OF INITIAL WARRANTY PERIOD, LEAF DEVELOPMENT AND GROWTH IS NOT SUFFICIENT TO ENSURE FUTURE SURVIVAL AS DETERMINED BY THE LANDSCAPE ARCHITECT.
4. THE CONTRACTOR IS TO IDENTIFY WITH LANDSCAPE ARCHITECT/OWNER ANY MAINTENANCE REQUIREMENTS NECESSARY FOR WARRANTY PURPOSES.
5. PLANT MATERIALS SPECIFIED FOR THIS PROJECT WILL CONFORM TO THE CANADIAN NURSERY LANDSCAPE ASSOCIATION (C.N.L.A.) FOR SIZE, VARIETY AND CONDITION AS INDICATED ON THE PLANT SCHEDULE SHOWN ON THESE DRAWINGS. ANY PLANT MATERIALS WHICH DO NOT CONFORM WILL BE PROMPTLY REMOVED FROM THE SITE AND REPLACED BY THE CONTRACTOR AT NO ADDITIONAL COST TO THE PROJECT.
6. THE LANDSCAPE ARCHITECT IS TO BE CONTACTED FOR INSPECTION AND WRITTEN APPROVAL PRIOR TO PLANT MATERIAL ARRIVING ON SITE. THE LANDSCAPE ARCHITECT RESERVES THE RIGHT TO REJECT ANY PLANT MATERIALS THAT HAVE NOT BEEN INSPECTED AND APPROVED.
7. THE LANDSCAPE ARCHITECT RESERVES THE RIGHT TO REFUSE ACCEPTANCE OF ANY PLANT DISPLAYING POOR GROWTH HABITS, INJURY OR DISEASE. ANY PLANT MATERIAL THAT IS REJECTED BY THE LANDSCAPE ARCHITECT WILL BE PROMPTLY REMOVED FROM THE SITE AND REPLACED WITH MATERIAL OF ACCEPTABLE QUALITY AT NO ADDITIONAL CHARGE TO THE PROJECT.
8. PLANT MATERIALS COLLECTED FROM WILD SOURCES WILL NOT BE ACCEPTED WITHOUT WRITTEN APPROVAL OF THE LANDSCAPE ARCHITECT. THE LANDSCAPE ARCHITECT RESERVES THE RIGHT TO REQUIRE THAT SUPPLIER INVOICES BE SUBMITTED FOR INSPECTION AND APPROVAL PRIOR TO ACCEPTANCE.
9. ON-SITE LAYOUT OF THE PLANT MATERIALS TO BE APPROVED BY THE LANDSCAPE ARCHITECT PRIOR TO INSTALLATION. MINOR FIELD ADJUSTMENTS TO PLANT MATERIAL LOCATIONS MAY BE NECESSARY TO RESPOND TO THE LOCATIONS OF EXISTING PLANTS AND SITE CONDITIONS. THE CONTRACTOR TO REVIEW WITH LANDSCAPE ARCHITECT WHERE RELOCATIONS ARE NECESSARY. THE CONTRACTOR MUST RECEIVE APPROVAL FROM LANDSCAPE ARCHITECT PRIOR TO INSTALLATION.
10. PLANTS ARE NOT TO BE INSTALLED DURING EXTREME HEAT, DROUGHT, OR OTHER UNDESIRABLE CONDITIONS. THOROUGHLY WATER ALL PLANTS IMMEDIATELY AFTER INSTALLATION. THE CONTRACTOR SHALL REGULARLY MONITOR SITE CONDITIONS AND WATER AS REQUIRED TO ENSURE HEALTHY GROWTH CONDITIONS THROUGHOUT THE DURATION OF THE WARRANTY PERIOD.
11. DO NOT PLANT DIRECTLY IN CENTERLINE OF DRAINAGE SWALES OR DEPRESSION AREAS. WHERE PROPOSED PLANTING LOCATIONS CONFLICT WITH CONSTRUCTED SWALES OR LOW-LYING WET AREAS, CONTACT LANDSCAPE ARCHITECT FOR DIRECTION.
12. ALL PLANTS ARE TO BE PLANTED IN ACCORDANCE WITH THE PLANTING DETAILS SHOWN ON THIS DRAWING. ALL PLANTS ARE TO BE INSTALLED VERTICAL AND PLUMB, REGARDLESS OF GROUND SLOPE.
13. TOPSOIL: EACH SOURCE OF TOPSOIL IMPORTED OR NATIVE TO BE APPROVED BY LANDSCAPE ARCHITECT PRIOR TO USE. SUBMIT TOPSOIL ANALYSIS/TEST RESULTS TO LANDSCAPE ARCHITECT PRIOR TO ORDER OR DELIVERY TO SITE. TESTING TO BE IN ACCORDANCE WITH CONTRACT SPECIFICATIONS. SUPPLY AND PLACE TOPSOIL IN ACCORDANCE WITH OPSS 802 TO A MINIMUM DEPTH OF **150MM IN SEED/SOD AREAS, 600MM DEPTH IN PERENNIAL/ SHRUB PLANTING BEDS, AND 1000MM DEPTH WHERE TREES ARE SUPPORTED**, UNLESS OTHERWISE SPECIFIED.
14. **SHREDDED CEDAR BARK MULCH:** TO BE SPREAD UNIFORMLY AROUND THE BASE OF TREES AND SHRUBS TO A MINIMUM DEPTH OF **100 MM**. DO NOT PLACE MULCH IN DIRECT CONTACT WITH TRUNK OR STEM(S). ALLOW A **100 MM** MULCH FREE ZONE AT TRUNK/STEMS. SHRUBS TO BE IN CONTINUOUSLY MULCHED PLANTING BEDS UNLESS OTHERWISE SPECIFIED.
15. SUPPLY AND PLACE SEED IN ACCORDANCE WITH OPSS 804 UNLESS OTHERWISE SPECIFIED. ALL 5:1 OR GREATER SLOPES TO BE SEEDED WITH TACKIFIER. ALL SLOPES GREATER THAN 3:1 SHALL BE MATTED WITH AN EROSION CONTROL BLANKET. SUPPLY AND PLACE SOD IN ACCORDANCE WITH OPSS 803 UNLESS OTHERWISE SPECIFIED.
16. THE CONTRACTOR IS TO REMOVE DEAD OR DAMAGED BRANCHES ON TREES OR SHRUBS. ALL PRUNING SHALL BE PERFORMED IN ACCORDANCE WITH STANDARD HORTICULTURAL PRACTICES AND APPROPRIATE TIMING FOR EACH SPECIES.
17. ALL STAKES AND ASSOCIATED TIES ARE TO BE REMOVED AFTER THE FIRST FULL GROWING SEASON. RODENT GUARDS ARE TO BE REMOVED AT THE CONCLUSION OF THE WARRANTY PERIOD. GATORBAGS ARE TO BE REMOVED FOR WINTER MONTHS.

SOD NOTES
1. ANY LAWN AREAS DISTURBED BY CONSTRUCTION SHALL BE RE-SODDED AND REPAIRED TO ORIGINAL CONDITION OR BETTER.
2. SOD AND SODDING OPERATIONS TO BE IN ACCORDANCE WITH OPSS 803, EXCEPT AS NOTED BELOW.
3. SOD TO BE DELIVERED TO PROJECT WITHIN 24 HOURS OF BEING HARVESTED AND LAID WITHIN 36 HOURS THEREAFTER.
4. ROUGH GRADED AND COMPACTED SOIL SHALL BE SCARIFIED TO A MINIMUM DEPTH OF 100 MM FREE OF ALL STONES, ROOTS, BRANCHES, LARGER THAN 25 MM DIAMETER. TOPSOIL TO BE SPREAD AT A MINIMUM DEPTH OF 150 MM COMPACTED TO 85% S.P.D.
5. PLACE SOD ON PREPARED TOPSOIL WITH STAGGERED JOINTS AND BUTT TIGHTLY. IRRIGATE IMMEDIATELY TO ENSURE MOISTURE PENETRATION INTO THE UPPER 100 MM (4") OF SOIL. MACHINE ROLL TO ENSURE CONTACT WITH TOPSOIL. REPAIR MINOR GRADE DEFICIENCIES AND IRREGULARITIES.
6. WATER SOD IMMEDIATELY AFTER LAYING TO OBTAIN MOISTURE PENETRATION TO A MINIMUM OF 100 MM DEPTH WITHIN TOPSOIL. MAINTAIN SOD PER OPSS 803. SOD MUST BE CUT A MINIMUM OF TWO TIMES FOR FINAL ACCEPTANCE AT THE DISCRETION OF THE LANDSCAPE ARCHITECT.

HYDRAULIC SEEDING NOTES
1. HYDRAULIC SEEDING TO BE INSTALLED PER OPSS.MUNI 804.
2. PERMANENT SEED AND ANNUAL NURSE COVER CROP SEED MIX COMPOSITION AS INDICATED IN DRAWING LP-1.
3. NO SEED FERTILIZER TO BE APPLIED (NATIVE SEED MIXES DO NOT REQUIRE SUPPLEMENTARY FERTILIZER ON PREPARED GROWING MEDIA.
4. HYDRAULIC SEEDER: SHALL BE CAPABLE OF MIXING THE MATERIALS INTO A HOMOGENEOUS SLURRY AND MAINTAINING THE SLURRY IN A HOMOGENEOUS STATE UNTIL IT IS APPLIED. THE DISCHARGE PUMPS AND GUN NOZZLES SHALL BE CAPABLE OF APPLYING THE MATERIALS UNIFORMLY OVER THE SPECIFIED AREA. A HOSE EXTENSION FOR THE HYDRAULIC SEEDER SHALL BE ON SITE AND AVAILABLE FOR USE FOR AREAS OUTSIDE OF THE RANGE OF THE GUN NOZZLE. EQUIPMENT SHALL PROVIDE CONSTANT AGITATION TO PREVENT SEED AND SLURRY FROM CLOGGING EQUIPMENT.
5. HYDRAULIC MULCH: SHALL CONSIST OF SHREDDED WOOD OR PAPER FIBRES OR BOTH, AND WATER OR A STABILIZING EMULSION OR BOTH. STABILIZING EMULSIONS SHALL CONSIST OF AN ORGANIC TACKIFIER OR AN INORGANIC POLYMER. HYDRAULIC MULCH SHALL BE CAPABLE OF DISPERSING RAPIDLY IN WATER TO FORM A HOMOGENEOUS SLURRY. HYDRAULIC MULCH SHALL BE DRY, FREE OF WEEDS AND OTHER FOREIGN MATERIALS, AND SHALL BE SUPPLIED IN FACTORY SEALED PACKAGES BEARING THE MANUFACTURER'S LABEL INDICATING THE PRODUCT NAME, ITS MASS AND CONTENT.

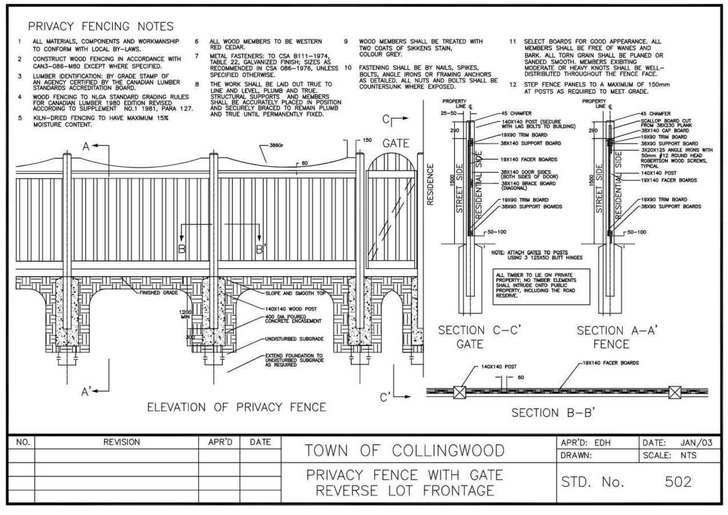

NO.	REVISION	APR'D	DATE

TOWN OF COLLINGWOOD	APR'D: EDH	DATE: JAN/03
	DRAWN:	SCALE: NTS
PRIVACY FENCE WITH GATE REVERSE LOT FRONTAGE	STD. No.	502

4 LD-1 PRIVACY FENCE
N.T.S.

1. THIS DRAWING IS THE EXCLUSIVE PROPERTY OF C.F. CROZIER & ASSOCIATES INC. AND THE MODIFICATION AND/OR REPRODUCTION OF ANY PART OF THIS DRAWING IS STRICTLY PROHIBITED WITHOUT WRITTEN AUTHORIZATION FROM THIS OFFICE.
2. THE DIGITAL FILES CONTAIN INTELLECTUAL AND DIGITAL DATA PROPERTY THAT IS THE EXCLUSIVE PROPERTY OF C.F. CROZIER & ASSOCIATES INC.
3. THE CONTRACTOR SHALL VERIFY ALL DIMENSIONS, LEVELS, AND DATUMS ON SITE AND REPORT ANY DISCREPANCIES OR OMISSIONS TO C.F. CROZIER & ASSOCIATES INC. PRIOR TO CONSTRUCTION.
4. THIS DRAWING IS TO BE READ AND UNDERSTOOD IN CONJUNCTION WITH ALL OTHER PLANS AND DOCUMENTS APPLICABLE TO THIS PROJECT.
5. ALL EXISTING UNDERGROUND UTILITIES TO BE VERIFIED IN THE FIELD BY THE CONTRACTOR PRIOR TO CONSTRUCTION.
6. DO NOT SCALE DRAWINGS.

Town

No.	ISSUE	DATE: YYYY/MM/DD
0	ISSUED FOR 1st SUBMISSION	2025/07/07
1	ISSUED FOR 2nd SUBMISSION	2025/12/16
2	ISSUED FOR 3rd SUBMISSION	2026/05/28
3	ISSUED FOR 4th SUBMISSION	2026/08/28

LANDSCAPE ARCHITECT
ONTARIO ASSOCIATION OF LANDSCAPE ARCHITECTS
A. J. PHILLIPS
2026.08.28
OALA
MEMBER

LANDSCAPE ARCHITECT

Project
555 TENTH LINE
TOWN OF COLLINGWOOD

Drawing
LANDSCAPE DETAILS

CROZIER CONSULTING ENGINEERS

Drawn By	K.C.	Design By	K.C./A.P.	Project	2577-6904
Check By	A.P.	Check By		Drawing	LD-1

J:\2500\2577 - LaFarge Canada Inc\6904 - 555 Tenth Line\CAD\LA\6904_LD.dwg, 2026-08-28 4:08:32 PM, _DWG To PDF.pc3