4 A301 BLOCK A SIDE 2 ELEVATION
SCALE: 1:100 REF DWG: A201

3 A301 BLOCK A SIDE 1 ELEVATION
SCALE: 1:100 REF DWG: A201

2 A301 BLOCK A REAR ELEVATION
SCALE: 1:100 REF DWG: A201

1 A301 BLOCK A FRONT ELEVATION
SCALE: 1:100 REF DWG: A201

SIMCOE STANDARD
CONDOMINIUM PLAN No. _____

PART 3

SHEET 14 OF 38 SHEETS

REVISIONS AND DISTRIBUTION LOG

No.	Date	Note
1	2019/02/04	ISSUED FOR SITE PLAN APPROVAL

247 Spadina Avenue, 4th floor
Toronto, Ontario
M5T 3A8
www.smvarch.com
T 416.506.1600 F 416.506.0956

DANIEL L. COWLING
LICENCE
5403

Project:
WYLDEWOOD CREEK
DESIGN DEVELOPMENT

COLLINGWOOD ONTARIO

Drawing Title:
EXTERIOR ELEVATIONS - BLOCK 1 (A)

Drawn By:	Checked By:	Date Checked:	Project No.
	SMV		18A143
Date Plotted:			Scale:
Feb 04, 2019 - 11:16am			AS NOTED
Drawing No.:			Revision No.:
A301			

FILE NAME: S:\2018 Projects\18A143 - Wyldewood Creek\Design Dwgs\ELEVATIONS\REVIT\18A143-X-ELEV BLOCK A.dwg

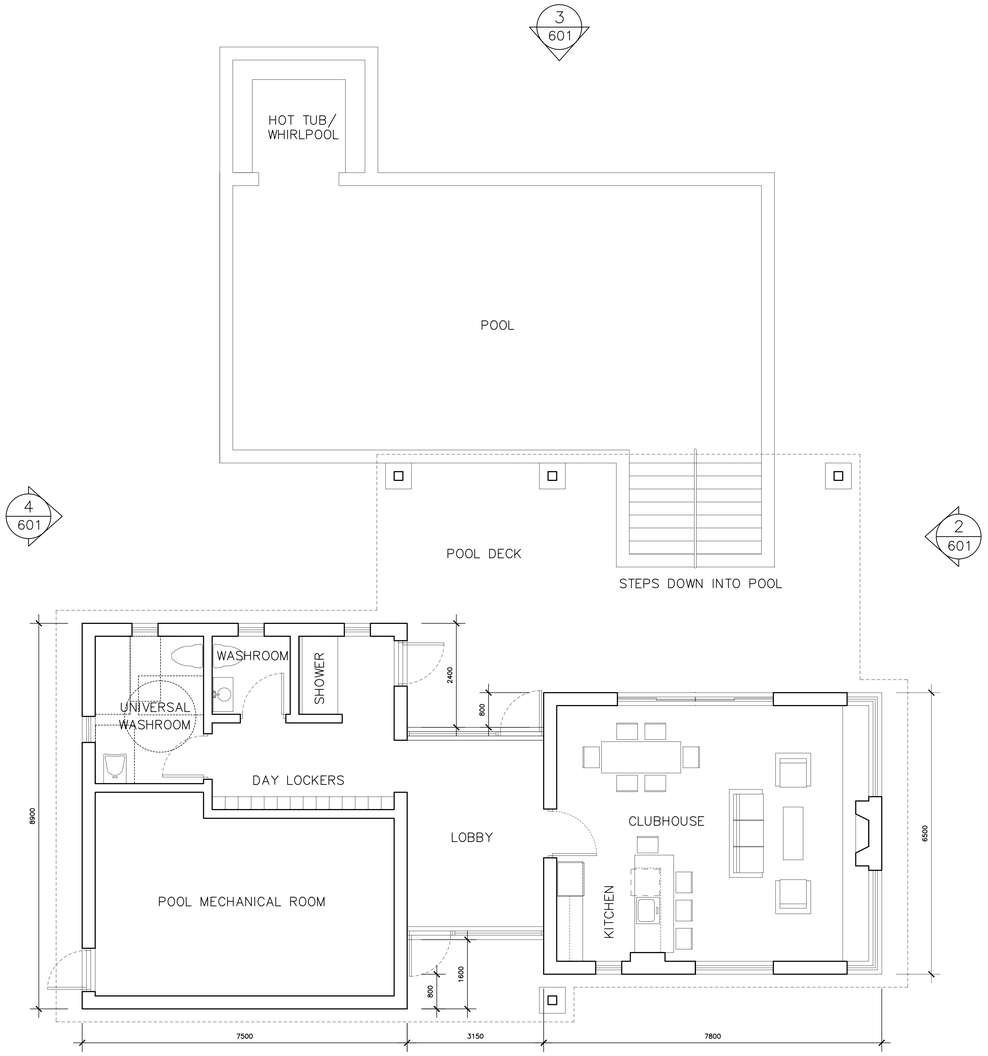

5 601 POOL HOUSE FLOOR PLAN
SCALE: 1:50 REF DWG: N/A

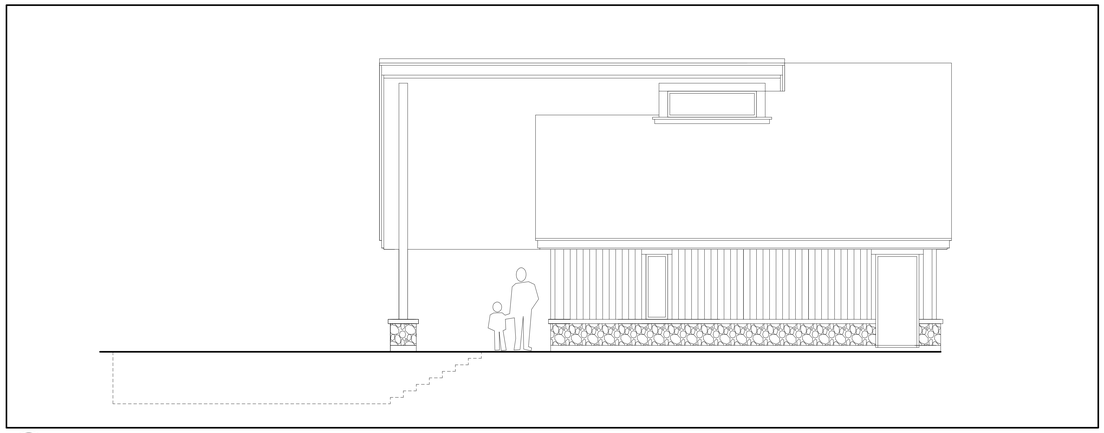

4 601 SIDE ELEVATION (2)
SCALE: 1:50 REF DWG: N/A

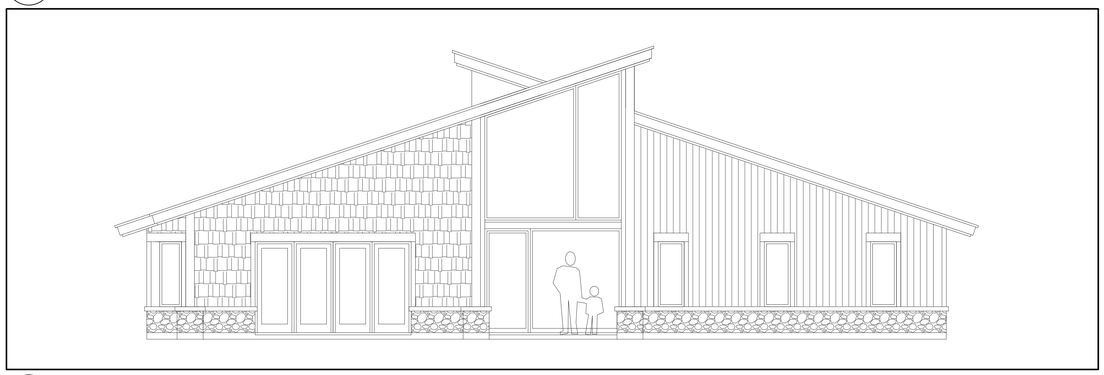

3 601 BACK ELEVATION
SCALE: 1:50 REF DWG: N/A

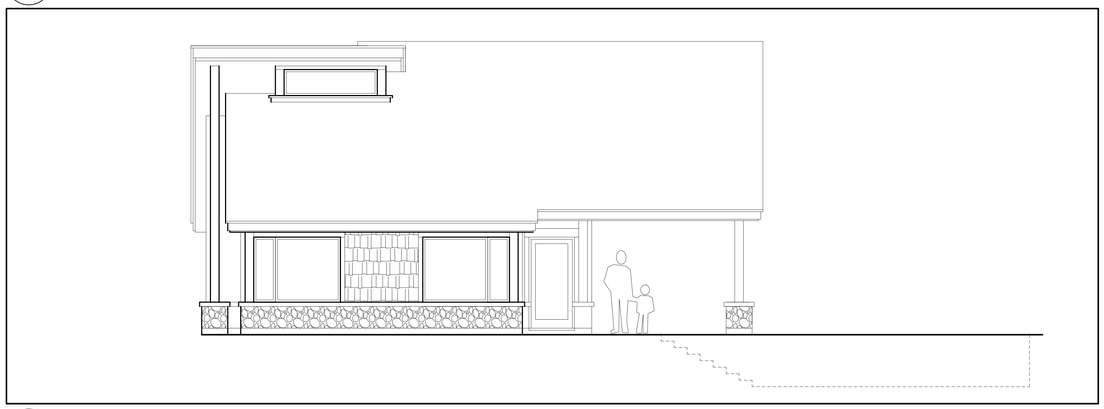

2 601 SIDE ELEVATION (1)
SCALE: 1:50 REF DWG: N/A

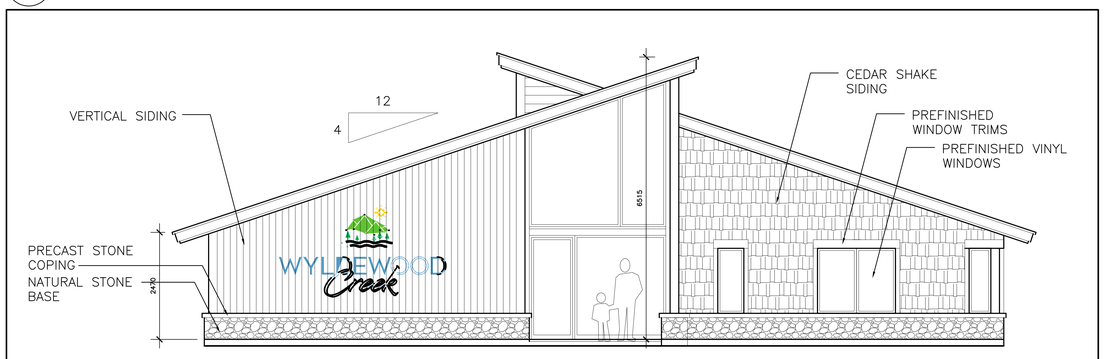

1 601 FRONT ELEVATION
SCALE: 1:50 REF DWG: N/A

ALL DRAWINGS ARE THE PROPERTY OF THE ARCHITECT AND MUST BE RETURNED ON REQUEST.

THE CONTRACTOR SHALL CHECK ALL DIMENSIONS AND REPORT DISCREPANCIES TO THE ARCHITECT.

ALL DIMENSIONS ARE GIVEN IN MILLIMETRES UNLESS OTHERWISE INDICATED.

DO NOT SCALE DRAWINGS.

REVISIONS AND DISTRIBUTION LOG

No.	Date	Note
1	2019/02/04	ISSUED FOR SITE PLAN APPROVAL
2		
3		
4		
5		
6		
7		
8		

247 Spadina Avenue, 4th floor
Toronto, Ontario
M5T 3A8
www.smvarch.com
T 416.506.1600 F 416.506.0956

ONTARIO ASSOCIATION OF ARCHITECTS
DANIEL L. COWLING
LICENCE
5403

Project:
WYLDEWOOD CREEEK
DESIGN DEVELOPMENT
WYLDEWOOD DEVELOPMENT CORPORATION

COLLINGWOOD ONTARIO

Drawing Title:
POOL BUILDING
PLANS & ELEVATIONS

Drawn By:	Checked By:	Date Checked:	Project No.
	CMV		18A143
Date Plotted:			Scale:
Feb 04, 2019 - 10:04am			1:50
Drawing No.:			Revision No.:
A601			0

IMAGES: S:\2018 Projects\18A143 - Wyldewood Creek\zzzdesignsignature.JPG
- IMAGE ATTACHED TO DWG: S:\...\A601.dwg

FILE NAME: S:\2018 Projects\18A143 - Wyldewood Creek\Design Drwgs\2 POOL BUILDING, ENTRANCE, FIRE FLACS\18a143 pool house.dwg

XREFS:

A0

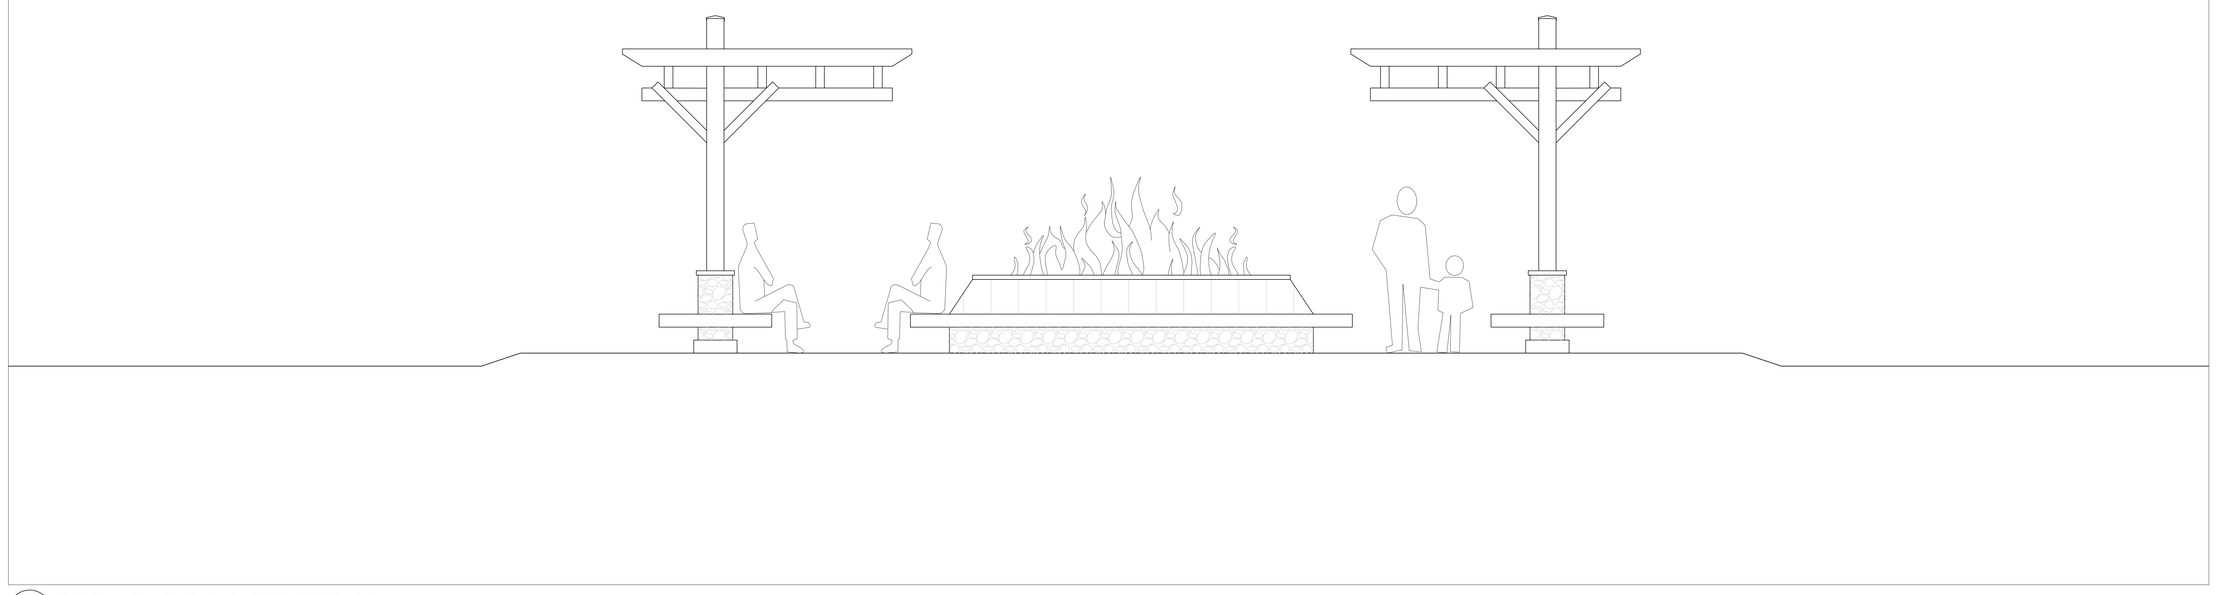

1 / 602 CIRCLE ROAD END DESIGN PROPOSAL

SCALE: 1/25 REF DWG: N/A

1 / 602 ENTRANCE FEATURE

SCALE: 1:50 REF DWG: N/A

ALL DRAWINGS ARE THE PROPERTY OF THE ARCHITECT AND MUST BE RETURNED ON REQUEST.

THE CONTRACTOR SHALL CHECK ALL DIMENSIONS AND REPORT DISCREPANCIES TO THE ARCHITECT.

ALL DIMENSIONS ARE GIVEN IN MILLIMETRES UNLESS OTHERWISE INDICATED.

DO NOT SCALE DRAWINGS.

REVISIONS AND DISTRIBUTION LOG

No.	Date	Note
1	2019/02/04	ISSUED FOR SITE PLAN APPROVAL
2		
3		
4		
5		
6		
7		
8		

WYLDEWOOD Creek

CMV GROUP architects

247 Spadina Avenue, 4th floor
Toronto, Ontario
M5T 3A8
www.cmvarch.com
T 416.506.1600 F 416.506.0806

Seal:

ONTARIO ASSOCIATION OF ARCHITECTS
DANIEL L. COWLING
LICENCE
5603

Project:

WYLDEWOOD CREEEK
DESIGN DEVELOPMENT
WYLDEWOOD DEVELOPMENT CORPORATION

COLLINGWOOD ONTARIO

Drawing Title:

POOL BUILDING
PLANS & ELEVATIONS

Drawn By:	Checked By:	Date Checked:	Project No.:
	CMV		18A143
Date Plotted:			Scale:
Feb 04, 2019 - 1:24pm			AS NOTED
Drawing No.:			Revision No.:
A602			0

FILE NAME: S:\2018 Projects\18A143 - Wyldewood Creek\Design Drngs\2 POOL BUILDING, ENTRANCE, FIRE PLACE\18A143_Wyldewood_DESIGN DEVELOPMENT.dwg

AO

4 / A306 BLOCK F SIDE 2 ELEVATION

SCALE: 1:100 REF DWG: A211, A212

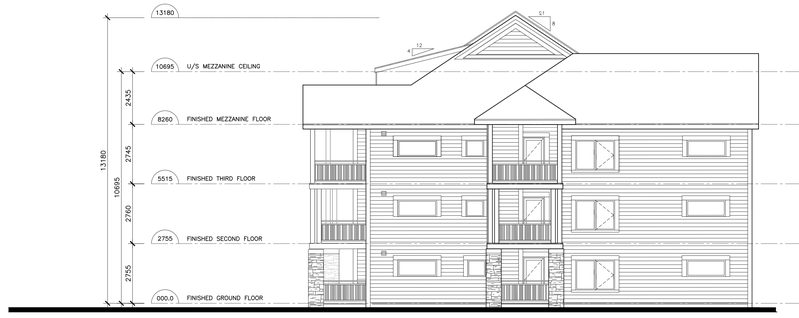

3 / A306 BLOCK F SIDE 1 ELEVATION

SCALE: 1:100 REF DWG: A211, A212

2 / A306 BLOCK F REAR ELEVATION

SCALE: 1:100 REF DWG: A211, A212

1 / A306 BLOCK F FRONT ELEVATION

SCALE: 1:100 REF DWG: A211, A212

ALL DRAWINGS ARE THE PROPERTY OF THE ARCHITECT AND MUST BE RETURNED ON REQUEST.

THE CONTRACTOR SHALL CHECK ALL DIMENSIONS AND REPORT DISCREPANCIES TO THE ARCHITECT.

ALL DIMENSIONS ARE GIVEN IN MILLIMETRES UNLESS OTHERWISE INDICATED.

DO NOT SCALE DRAWINGS.

REVISIONS AND DISTRIBUTION LOG

No.	Date	Note
1	2019/02/04	ISSUED FOR SITE PLAN APPROVAL

247 Spadina Avenue, 4th floor
Toronto, Ontario
M5T 3A8
www.smvarch.com
T 416.506.1600 F 416.506.0956

ONTARIO ASSOCIATION OF ARCHITECTS
DANIEL L. COWLING
LICENCE
5403

Project
WYLDEWOOD CREEK
DESIGN DEVELOPMENT

COLLINGWOOD ONTARIO

Drawing Title:
EXTERIOR ELEVATIONS - BLOCK F

Drawn By:	Checked By:	Date Checked:	Project No.
	SMV		18A143

Date Plotted:	Scale:
Feb 04, 2019 - 11:24am	AS NOTED

Drawing No.: A306 Revision No.:

FILE NAME: S:\2018 Projects\18A143 - Wyldewood Creek\Design Drugs\ELEVATIONS\VERT\18A143-A-ELEV BLOCK F.dwg

4 A305 BLOCK E SIDE 2 ELEVATION

SCALE: 1:100 REF DWG: A209, A210

3 A305 BLOCK E SIDE 1 ELEVATION

SCALE: 1:100 REF DWG: A209, A210

2 A305 BLOCK E REAR ELEVATION

SCALE: 1:100 REF DWG: A209, A210

1 A305 BLOCK E FRONT ELEVATION

SCALE: 1:100 REF DWG: A209, A210

ALL DRAWINGS ARE THE PROPERTY OF THE ARCHITECT AND MUST BE RETURNED ON REQUEST.

THE CONTRACTOR SHALL CHECK ALL DIMENSIONS AND REPORT DISCREPANCIES TO THE ARCHITECT.

ALL DIMENSIONS ARE GIVEN IN MILLIMETRES UNLESS OTHERWISE INDICATED.

DO NOT SCALE DRAWINGS.

REVISIONS AND DISTRIBUTION LOG

No.	Date	Note
1	2019/02/04	ISSUED FOR SITE PLAN APPROVAL

243 Spadina Avenue, 4th floor
Toronto, Ontario
M5T 3A8
www.smwarch.com
T 416.506.1600 F 416.506.0956

ONTARIO ASSOCIATION OF ARCHITECTS
DANIEL L. COWLING
LICENCE
5403

Project:
WYLDEWOOD CREEK
DESIGN DEVELOPMENT

COLLINGWOOD ONTARIO

Drawing Title:
EXTERIOR ELEVATIONS - BLOCK E

Drawn By:	Checked By:	Date Checked:	Project No.
	CMV		18A143

Date Plotted:	Scale:
Feb 04, 2019 - 11:22am	AS NOTED

Drawing No.: A305

Revision No.:

FILE NAME: S:\2018 Projects\18A143 - Wyldewood Creek\Design Drops\ELEVATIONS\WEST\18A143-ELEV BLOCK E.dwg

4 A304 BLOCK D SIDE 2 ELEVATION

SCALE: 1:100 REF DWG: A207, A208

3 A304 BLOCK D SIDE 1 ELEVATION

SCALE: 1:100 REF DWG: A207, A208

2 A304 BLOCK D REAR ELEVATION

SCALE: 1:100 REF DWG: A207, A208

1 A304 BLOCK D FRONT ELEVATION

SCALE: 1:100 REF DWG: A207, A208

ALL DRAWINGS ARE THE PROPERTY OF THE ARCHITECT AND MUST BE RETURNED ON REQUEST.

THE CONTRACTOR SHALL CHECK ALL DIMENSIONS AND REPORT DISCREPANCIES TO THE ARCHITECT.

ALL DIMENSIONS ARE GIVEN IN MILLIMETRES UNLESS OTHERWISE INDICATED.

DO NOT SCALE DRAWINGS.

REVISIONS AND DISTRIBUTION LOG

No.	Date	Note
1	2019/02/04	ISSUED FOR SITE PLAN APPROVAL

247 Spadina Avenue, 4th floor
Toronto, Ontario
M5T 3A8
www.cmvarch.com
T 416.506.1600 F 416.506.0956

DANIEL L. COWLING LICENCE 5403

Project
WYLDEWOOD CREEK
DESIGN DEVELOPMENT

COLLINGWOOD ONTARIO

Drawing Title:
EXTERIOR ELEVATIONS - BLOCK D

Drawn By:	Checked By:	Date Checked:	Project No:
	CMV		18A143
Date Plotted:			Scale:
Feb 04, 2019 - 11:27am			AS NOTED
Drawing No.:			Revision No.:
A304			

FILE NAME: S:\2018 Projects\18A143 - Wyldewood Creek\Design Drwgs\ELEVATIONS\RSTE\18A143-ELEV BLOCK D.dwg

4 A303 BLOCK C SIDE 2 ELEVATION

SCALE: 1:100 REF DWG: A205, A206

3 A303 BLOCK C SIDE 1 ELEVATION

SCALE: 1:100 REF DWG: A205, A206

2 A303 BLOCK C REAR ELEVATION

SCALE: 1:100 REF DWG: A205, A206

1 A303 BLOCK C FRONT ELEVATION

SCALE: 1:100 REF DWG: A205, A206

SIMCOE STANDARD
CONDOMINIUM PLAN No. _____

PART 3

SHEET 14 OF 38 SHEETS

REVISIONS AND DISTRIBUTION LOG

No.	Date	Note
1	2019/02/04	ISSUED FOR SITE PLAN APPROVAL

247 Spadina Avenue, 4th floor
Toronto, Ontario
M5T 2A8
www.smvarch.com
T 416.506.1600 F 416.506.0956

DANIEL L. COWLING
LICENCE
5403

Project:
WYLDEWOOD CREEK
DESIGN DEVELOPMENT

COLLINGWOOD ONTARIO

Drawing Title:
EXTERIOR ELEVATIONS - BLOCK C

Drawn By:	Checked By:	Date Checked:	Project No:
	SMV		18A143
Date Plotted:			Scale:
Feb 04, 2019 - 11:26am			AS NOTED
Drawing No.:			Revision No.:
A303			

FILE NAME: S:\2018 Projects\18A143 - Wyldewood Creek\Design Drugs\ELEVATIONS\VERT\18A143-X-ELEV BLOCK C.dwg

4 A302 BLOCK B SIDE 2 ELEVATION

SCALE: 1:100 REF DWG: A201

3 A302 BLOCK B SIDE 1 ELEVATION

SCALE: 1:100 REF DWG: A201

2 A302 BLOCK B REAR ELEVATION

SCALE: 1:100 REF DWG: A201

1 A302 BLOCK B FRONT ELEVATION

SCALE: 1:100 REF DWG: A201

SIMCOE STANDARD CONDOMINIUM PLAN No. _____

PART 3

SHEET 14 OF 38 SHEETS

REVISIONS AND DISTRIBUTION LOG

No.	Date	Note
1	2019/02/04	ISSUED FOR SITE PLAN APPROVAL

247 Spadina Avenue, 4th floor
Toronto, Ontario
M5T 3A8
www.smvarch.com
T 416.506.1600 F 416.506.0956

ONTARIO ASSOCIATION OF ARCHITECTS
DANIEL L. COWLING
LICENCE
5403

Project:
WYLDEWOOD CREEK
DESIGN DEVELOPMENT

COLLINGWOOD ONTARIO

Drawing Title:
EXTERIOR ELEVATIONS - BLOCK B

Drawn By:	Checked By:	Date Checked:	Project No.:
	SMV		18A143
Date Plotted:			Scale:
Feb 04, 2019 - 11:17am			AS NOTED
Drawing No.:			Revision No.:
A302			

FILE NAME: S:\2018 Projects\18A143 - Wyldewood Creek\Design Dwgs\ELEVATIONS\18A143-ELEV BLOCK B.dwg