1 MARCH/SEPTEMBER 21ST @ 10:18 a.m. (Daylight Savings Time)

0 50 100 200
20 75 150
SCALE IN METERS

2 MARCH/SEPTEMBER 21ST @ 11:18 a.m. (Daylight Savings Time)

0 50 100 200
20 75 150
SCALE IN METERS

3 MARCH/SEPTEMBER 21ST @ 12:18 a.m. (Daylight Savings Time)

0 50 100 200
20 75 150
SCALE IN METERS

4 MARCH/SEPTEMBER 21ST @ 13:18 p.m. (Daylight Savings Time)

0 50 100 200
20 75 150
SCALE IN METERS

5 MARCH/SEPTEMBER 21ST @ 14:18 p.m. (Daylight Savings Time)

0 50 100 200
20 75 150
SCALE IN METERS

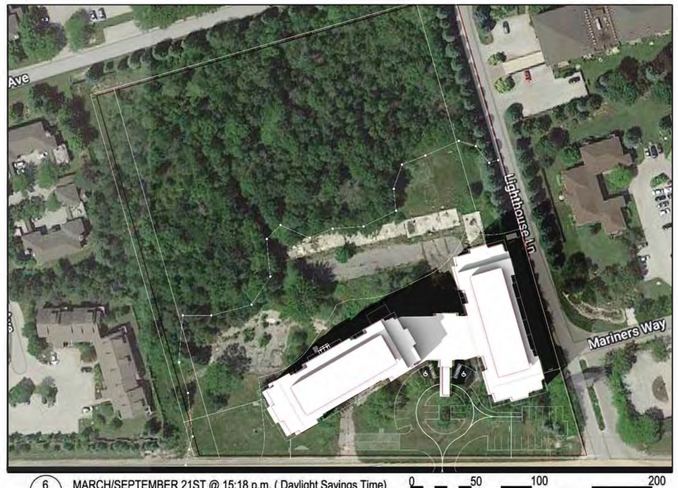

6 MARCH/SEPTEMBER 21ST @ 15:18 p.m. (Daylight Savings Time)

0 50 100 200
20 75 150
SCALE IN METERS

7 MARCH/SEPTEMBER 21ST @ 16:18 p.m. (Daylight Savings Time)

0 50 100 200
20 75 150

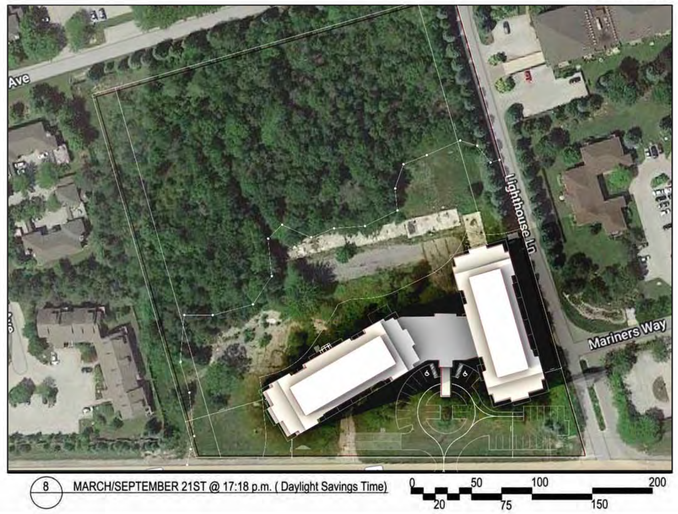

8 MARCH/SEPTEMBER 21ST @ 17:18 p.m. (Daylight Savings Time)

0 50 100 200
20 75 150

9 MARCH/SEPTEMBER 21ST @ 18:18 p.m. (Daylight Savings Time)

0 50 100 200
20 75 150

DATE	ISSUED FOR

No	Date	Revisions

CONTRACTOR MUST CHECK AND VERIFY ALL DIMENSIONS AND BE RESPONSIBLE FOR SAME, REPORTING ANY DISCREPANCIES TO THE ARCHITECT BEFORE COMMENCING WORK.

ALL DRAWINGS, PRINTS AND SPECIFICATIONS ARE THE PROPERTY OF THE ARCHITECT AND MUST BE RETURNED TO HIM ON COMPLETION OF WORK.

LATEST APPROVED DRAWINGS ONLY TO BE USED FOR CONSTRUCTION.

PRINTS ARE NOT TO BE SCALED.

N

Arsenault Architect inc

Tel (416).255.4378 5186A Dundas Street West
Fax (416).255.4351 Toronto, Ontario, M9 1C4

ARCHITECT : D.ARSENAULT

JOB CAPTAIN : D.ARSENAULT

DRAWN BY : A.ARSENAULT

DATE OF PLOT : NOVEMBER 2, 2022

SCALE : NTS

CLIENT'S NAME :
INTERIOR DEVELOPMENT INC
219 WESTBROOK DRIVE
WOODBRIDGE, ONTARIO

PROJECT NAME :
GLORY CONDOMINIUMS
11476 HIGHWAY 26
COLLINGWOOD, ONTARIO

DRAWING TITLE :
SHADOW STUDY

PROJECT NO. : 20-109

DRAWING NO. : SS-1

PATH NO.

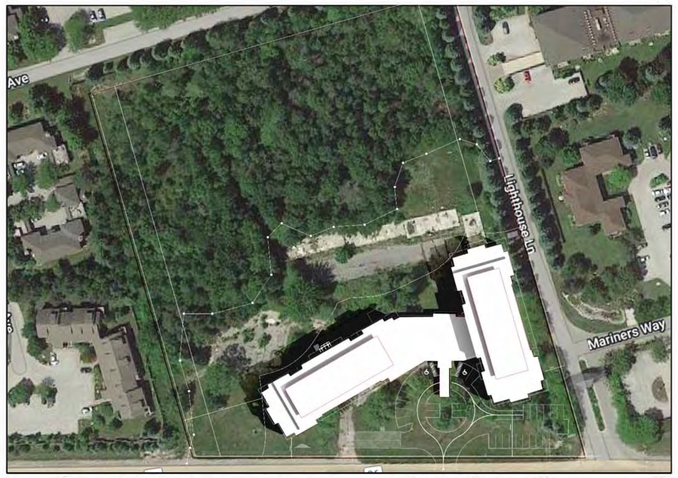

1 JUNE 21ST @ 10:18 a.m. (Daylight Savings Time)

0 50 100 200
20 75 150
SCALE IN METERS

2 JUNE 21ST @ 11:18 a.m. (Daylight Savings Time)

0 50 100 200
20 75 150
SCALE IN METERS

3 JUNE 21ST @ 12:18 a.m. (Daylight Savings Time)

0 50 100 200
20 75 150
SCALE IN METERS

4 JUNE 21ST @ 13:18 p.m. (Daylight Savings Time)

0 50 100 200
20 75 150
SCALE IN METERS

5 JUNE 21ST @ 14:18 p.m. (Daylight Savings Time)

0 50 100 200
20 75 150
SCALE IN METERS

6 JUNE 21ST @ 15:18 p.m. (Daylight Savings Time)

0 50 100 200
20 75 150
SCALE IN METERS

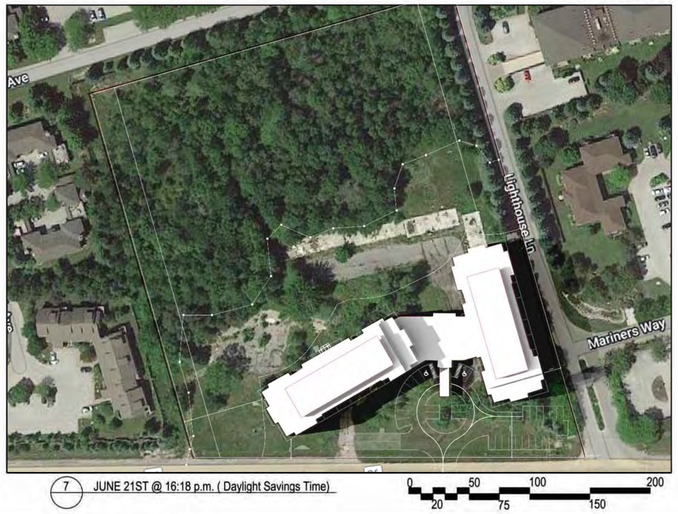

7 JUNE 21ST @ 16:18 p.m. (Daylight Savings Time)

0 50 100 200
20 75 150

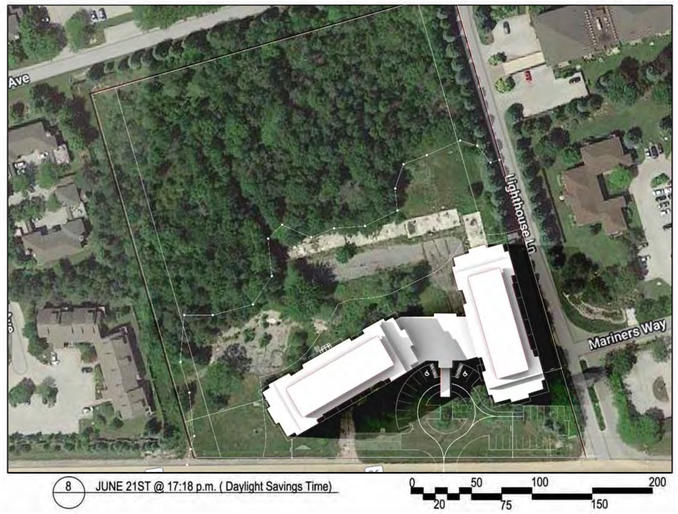

8 JUNE 21ST @ 17:18 p.m. (Daylight Savings Time)

0 50 100 200
20 75 150

9 JUNE 21ST @ 18:18 p.m. (Daylight Savings Time)

0 50 100 200
20 75 150

DATE	ISSUED FOR

No	Date	Revisions

CONTRACTOR MUST CHECK AND VERIFY ALL DIMENSIONS AND BE RESPONSIBLE FOR SAME, REPORTING ANY DISCREPANCIES TO THE ARCHITECT BEFORE COMMENCING WORK.

ALL DRAWINGS, PRINTS AND SPECIFICATIONS ARE THE PROPERTY OF THE ARCHITECT AND MUST BE RETURNED TO HIM ON COMPLETION OF WORK.

LATEST APPROVED DRAWINGS ONLY TO BE USED FOR CONSTRUCTION.

PRINTS ARE NOT TO BE SCALED.

N

Arsenault Architect inc

Tel (416).255.4378 5186A Dundas Street West
Fax (416).255.4351 Toronto, Ontario, M9 1C4

ARCHITECT : D.ARSENAULT

JOB CAPTAIN : D.ARSENAULT

DRAWN BY : A.ARSENAULT

DATE OF PLOT : NOVEMBER 2, 2022

SCALE : NTS

CLIENT'S NAME :
INTERIOR DEVELOPMENT INC
219 WESTBROOK DRIVE
WOODBRIDGE, ONTARIO

PROJECT NAME :
GLORY CONDOMINIUMS
11476 HIGHWAY 26
COLLINGWOOD, ONTARIO

DRAWING TITLE :
SHADOW STUDY

PROJECT NO. : 20-109

DRAWING NO. : SS-2

PATH NO.

1 DECEMBER 21ST @ 10:18 a.m. (Daylight Savings Time)

0 50 100 200
20 75 150
SCALE IN METERS

2 DECEMBER 21ST @ 11:18 a.m. (Daylight Savings Time)

0 50 100 200
20 75 150
SCALE IN METERS

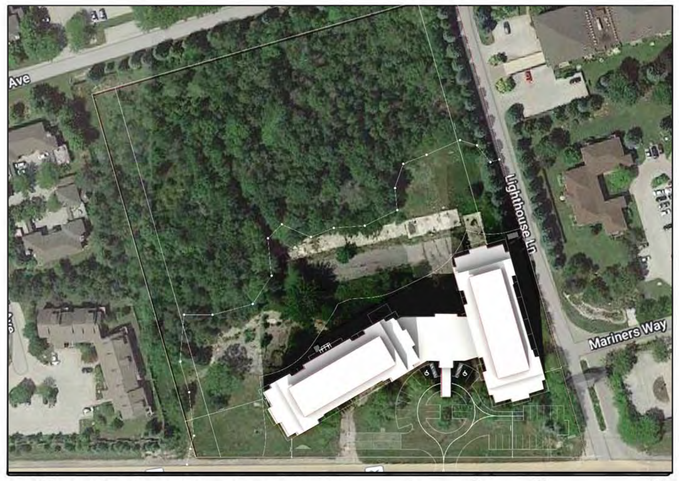

3 DECEMBER 21ST @ 12:18 a.m. (Daylight Savings Time)

0 50 100 200
20 75 150
SCALE IN METERS

4 DECEMBER 21ST @ 13:18 p.m. (Daylight Savings Time)

0 50 100 200
20 75 150
SCALE IN METERS

5 DECEMBER 21ST @ 14:18 p.m. (Daylight Savings Time)

0 50 100 200
20 75 150
SCALE IN METERS

6 DECEMBER 21ST @ 15:18 p.m. (Daylight Savings Time)

0 50 100 200
20 75 150
SCALE IN METERS

7 DECEMBER 21ST @ 16:18 p.m. (Daylight Savings Time)

0 50 100 200
20 75 150
SCALE IN METERS

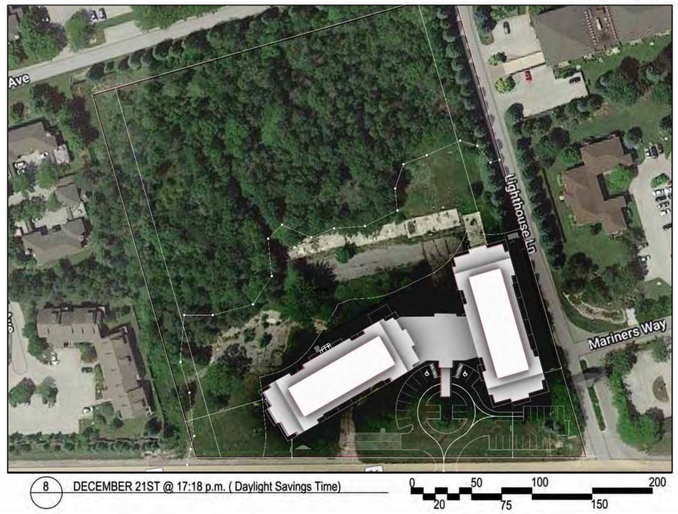

8 DECEMBER 21ST @ 17:18 p.m. (Daylight Savings Time)

0 50 100 200
20 75 150
SCALE IN METERS

DATE	ISSUED FOR

No	Date	Revisions

CONTRACTOR MUST CHECK AND VERIFY ALL DIMENSIONS AND BE RESPONSIBLE FOR SAME, REPORTING ANY DISCREPANCIES TO THE ARCHITECT BEFORE COMMENCING WORK.

ALL DRAWINGS, PRINTS AND SPECIFICATIONS ARE THE PROPERTY OF THE ARCHITECT AND MUST BE RETURNED TO HIM ON COMPLETION OF WORK.

LATEST APPROVED DRAWINGS ONLY TO BE USED FOR CONSTRUCTION.

PRINTS ARE NOT TO BE SCALED.

N

Arsenault Architect inc

Tel (416).255.4378
Fax (416).255.4351
5186A Dundas Street West
Toronto, Ontario, M9 1C4

ARCHITECT : D.ARSENAULT

JOB CAPTAIN : D.ARSENAULT

DRAWN BY : A.ARSENAULT

DATE OF PLOT : NOVEMBER 2, 2022

SCALE : NTS

CLIENT'S NAME :
INTERIOR DEVELOPMENT INC
219 WESTBROOK DRIVE
WOODBRIDGE, ONTARIO

PROJECT NAME :
GLORY CONDOMINIUMS
11476 HIGHWAY 26
COLLINGWOOD, ONTARIO

DRAWING TITLE :
SHADOW STUDY

PROJECT NO. : 20-109

DRAWING NO. : SS-3

PATH NO.