1 A201 PROPOSED EAST ELEVATION
SCALE: 1:150

2 A201 PROPOSED NORTH ELEVATION
SCALE: 1:150

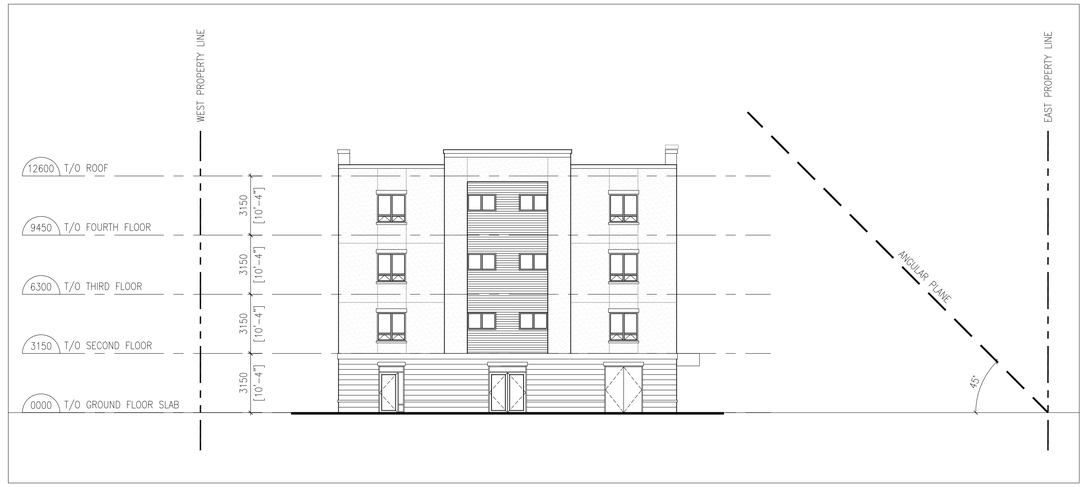

4 A201 PROPOSED SOUTH ELEVATION
SCALE: 1:150

3 A201 PROPOSED WEST ELEVATION
SCALE: 1:150

This drawing, as an instrument of service, is provided by and is the property of DANIEL L. CUSIMANO, ARCHITECT.

The contractor must verify and accept responsibility for all dimensions and conditions on site and must notify DANIEL L. CUSIMANO, ARCHITECT, of any variations from the supplied information.

This drawing is not to be scaled.

The architect is not responsible for the accuracy of survey, structural, mechanical, electrical, etc., information shown on this drawing. Refer to the appropiate consultant's drawings before proceeding with the work.

Construction must conform to all applicable codes and requirements of authorities having jurisdiction.

The contractor working from drawings not specifically marked 'For Construction' must assume full responsibility and bear costs for any corrections or damages resulting from his work.

PRINT DATE:
2025-03-07

No.	DESCRIPTION	DATE
2	REVISED FOR REQUIRED PARKING ZONING BY-LAW	2024-10-07
1	REVISED FOR REDUCED PARKING ZONING BY-LAW	2024-08-26

REVISIONS

No.	DESCRIPTION	DATE
3	ISSUED FOR RESUBMISSION	2024-11-06
2	ISSUED FOR 1ST ZONING BY-LAW AMENDMENT REVIEW	2024-04-04
1	ISSUED FOR CLIENT REVIEW	2023-08-18

ISSUED FOR

ONTARIO ASSOCIATION OF ARCHITECTS
DANIEL LOUIS CUSIMANO
LICENCE
4400

CUSIMANO ARCHITECT
185 BRIDGELAND AVENUE, SUITE 107, TORONTO, ONTARIO M6A 1Y7
T (416)783-5193 F (416)783-3100

PROJECT:
PROPOSED RESIDENTIAL BUILDING DEVELOPMENT
180 ONTARIO STREET
COLLINGWOOD, ON L9Y 3S5

DATE:	DWN. BY:	CH'D. BY:
AUGUST 2024	MR	DLC

DRAWING TITLE:
PROPOSED ELEVATIONS

SCALE: AS NOTED
PROJ. NO.: 2024-02
DRAWING No.: A201