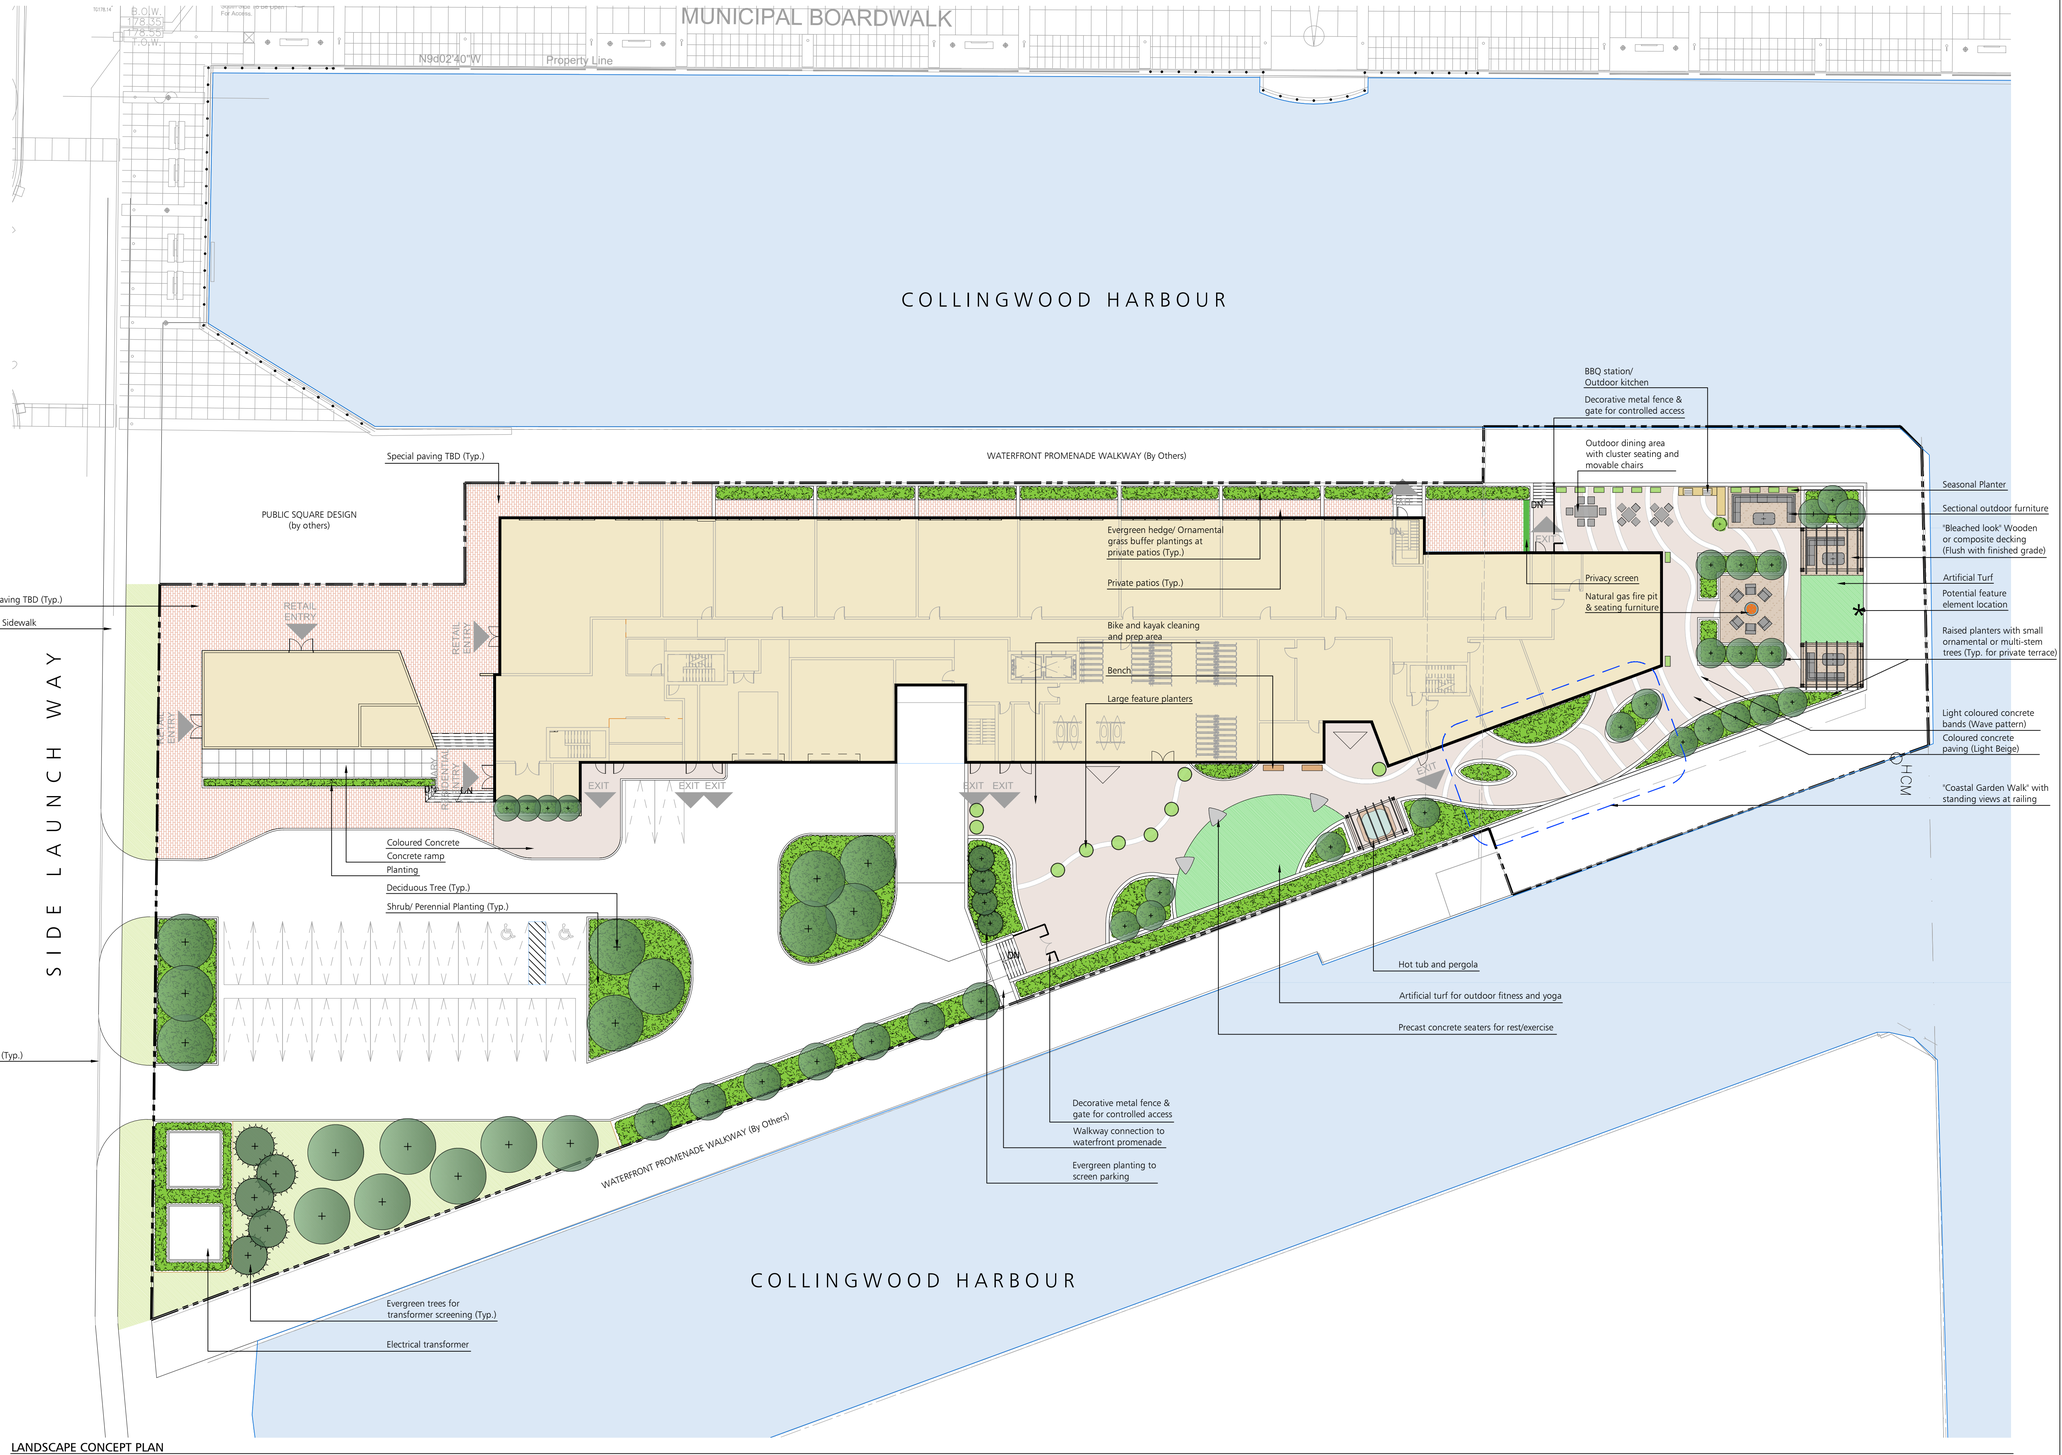

LANDSCAPE CONCEPT PLAN
1:250

KEY PLAN

LEGEND

- Property Line
- Proposed Deciduous Tree
- Proposed Evergreen Tree
- Shrubs & Perennials
- 150mm Depth Topsoil, Fine Grade and Sod
- Artificial Turf
- Special Paving. TBD
- Flush Wood or Composite Decking
- Coloured Concrete (Light Beige)
- Movable Outdoor Furniture
- Planters
- Precast Concrete Seater
- Bench

Note: All Drawings by Baker Turner inc. to be Printed in Colour.

REVISIONS

DATE	DESCRIPTION
11 Aug, 21	Issued for Client Review

NOTE: Contractor is to check and verify all dimensions and conditions on the project, and is to immediately report any discrepancies to the landscape architect before proceeding with the work.

Landscape Architecture I Site Design

Suite 300
8501 Mississauga Road
Brampton Ontario L6Y 5G8

Tel: (905) 453-9398
Fax: (905) 453-9376
email: tba@bakerturner.com

Project Title

Collingwood Block 6

Collingwood, ON

Landscape Concept Plan

Date: July 2021	Issued:
Job Number: BTI-1576	Drawn By: AS
Scale: As Shown	Checked By: CG
Sheet Number: LC.1	File Number: FILE NO.

PROGRESS PLOT
For Client Review Only
NOT FOR CONSTRUCTION

X:\proj\2016 projects\Collingwood\01-CURRENT\04-Products Current\1576 - Shipyards Block 6\Drawings\Concept\1576 - Concept(R01).dwg
Aug 11, 2021 - 3:09pm - Alex Sutherland