




PLANT LIST							
KEY	BOTANICAL NAME	COMMON NAME	SIZE	CONDITION	SPACING	QTY.	AVG. SPREAD (m)
Deciduous Trees							
Co	Celtis occidentalis	Hackberry	50mm cal.	W.B.	8.00m o.c.	2	15.0
Gd	Gymnocladus dioica 'Espresso-JFS'	Espresso Kentucky Coffee Tree	50mm cal.	W.B.	8.00m o.c.	3	10.5
Gt	Gleditsia triacanthos var. inermis 'Skycole'	Skyline Honeylocust	50mm cal.	W.B.	8.00m o.c.	1	9.5
Qr	Quercus rubra	Red Oak	50mm cal.	W.B.	8.00m o.c.	2	17.5
Total Deciduous Trees						8	
Total Site Area						3,526m²	
Total Tree Coverage (%)						33%	
Deciduous Shrubs							
Am	Aronia melanocarpa 'Low Scape Snowfire'	Low Scape Snowfire® Chokeberry	3 gal.	1.00m o.c.	18		
Pf	Potentilla fruticosa 'Goldstar'	Goldstar Cinquefoil	3 gal.	0.60m o.c.	40		
Deciduous Shrubs						58	

LEGEND

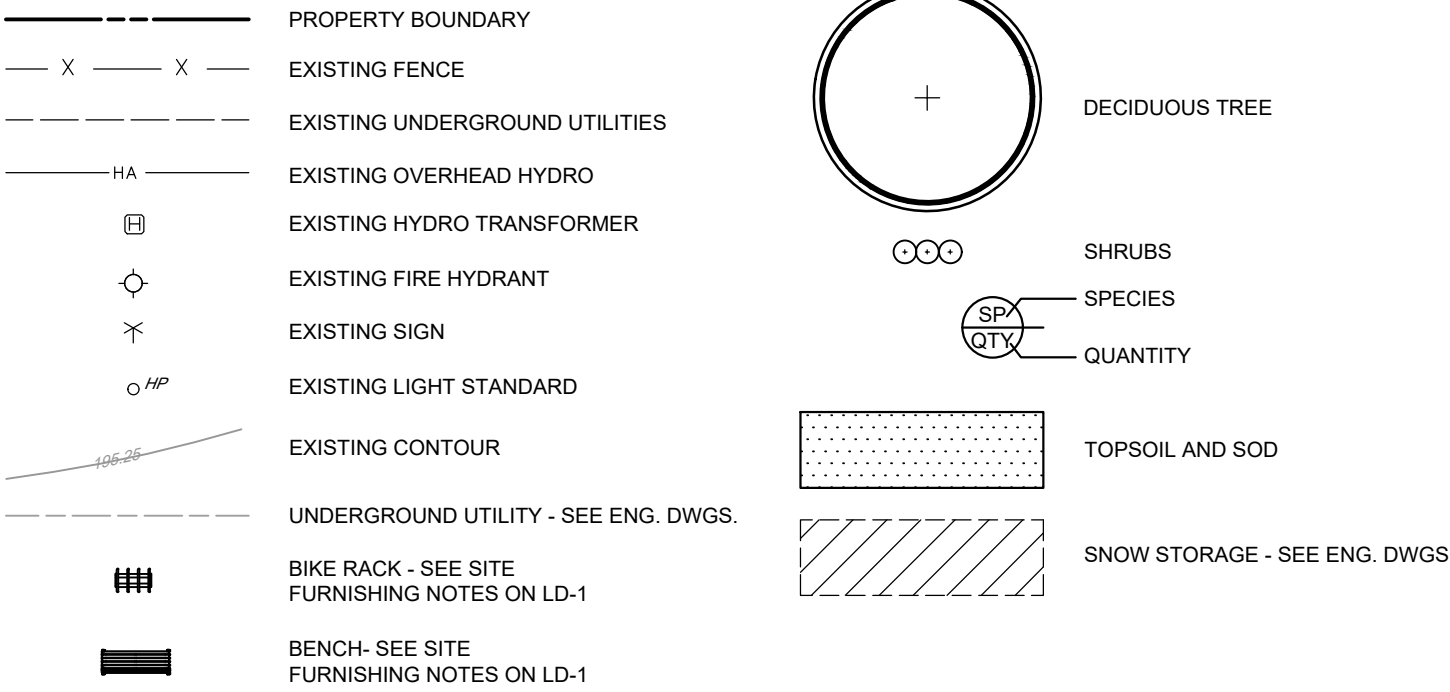

GENERAL NOTES


- 1.0 PLANTING LAYOUT**
1. DEPICTED ON THIS PLAN ARE THE SPECIES AND THE APPROXIMATE LOCATION OF THE TREES. THE EXACT LOCATION OF THE TREES WILL BE STAKED ON SITE BY THE CONTRACTOR AND APPROVED BY THE LANDSCAPE ARCHITECT PRIOR TO PLANTING.
 2. ALL PLANTS SHALL BE SUPPLIED AS SPECIFIED IN THE 'PLANT LIST'. SUBSTITUTIONS WILL NOT BE ACCEPTED UNLESS APPROVED IN WRITING BY THE LANDSCAPE ARCHITECT.
 3. CONTRACTOR IS RESPONSIBLE FOR ALL SERVICE AND UTILITY LOCATES.
 4. TREE PITS OR PLANTING BEDS LOCATED WITHIN 1 METRE OF UNDERGROUND UTILITIES ARE TO BE HAND DUG.
 5. FOR PLANTING DETAILS, MATERIALS, AND NOTES, SEE DRAWING LD-1.
- 2.0 TREE PROTECTION**
1. FOR TREE PROTECTION FENCING DETAILS AND RESTRICTIONS, REFER TO CIVIL / SITE WORKS PLAN [SW.1].
- 3.0 SITE FURNISHING**
1. FOR SITE FURNISHING DETAILS AND NOTES, SEE DRAWING LD-1.

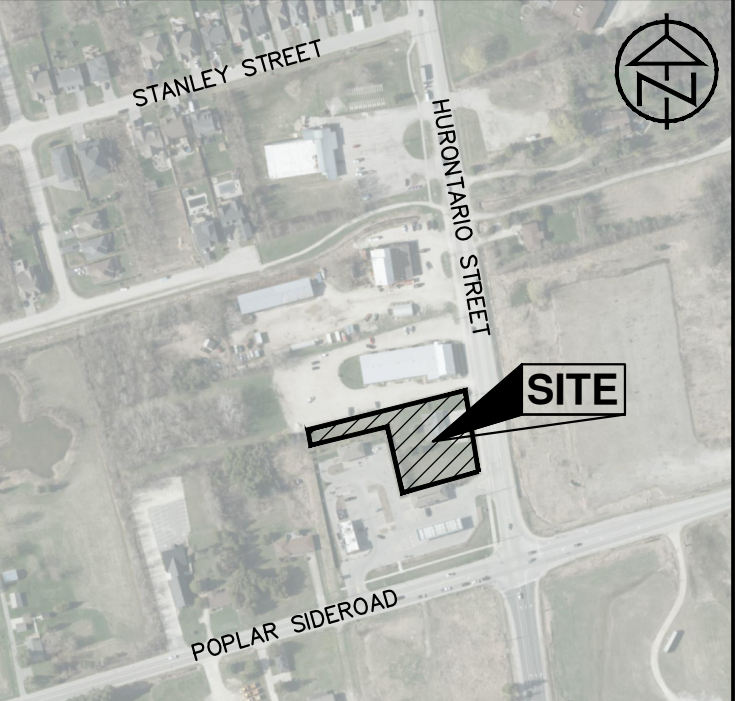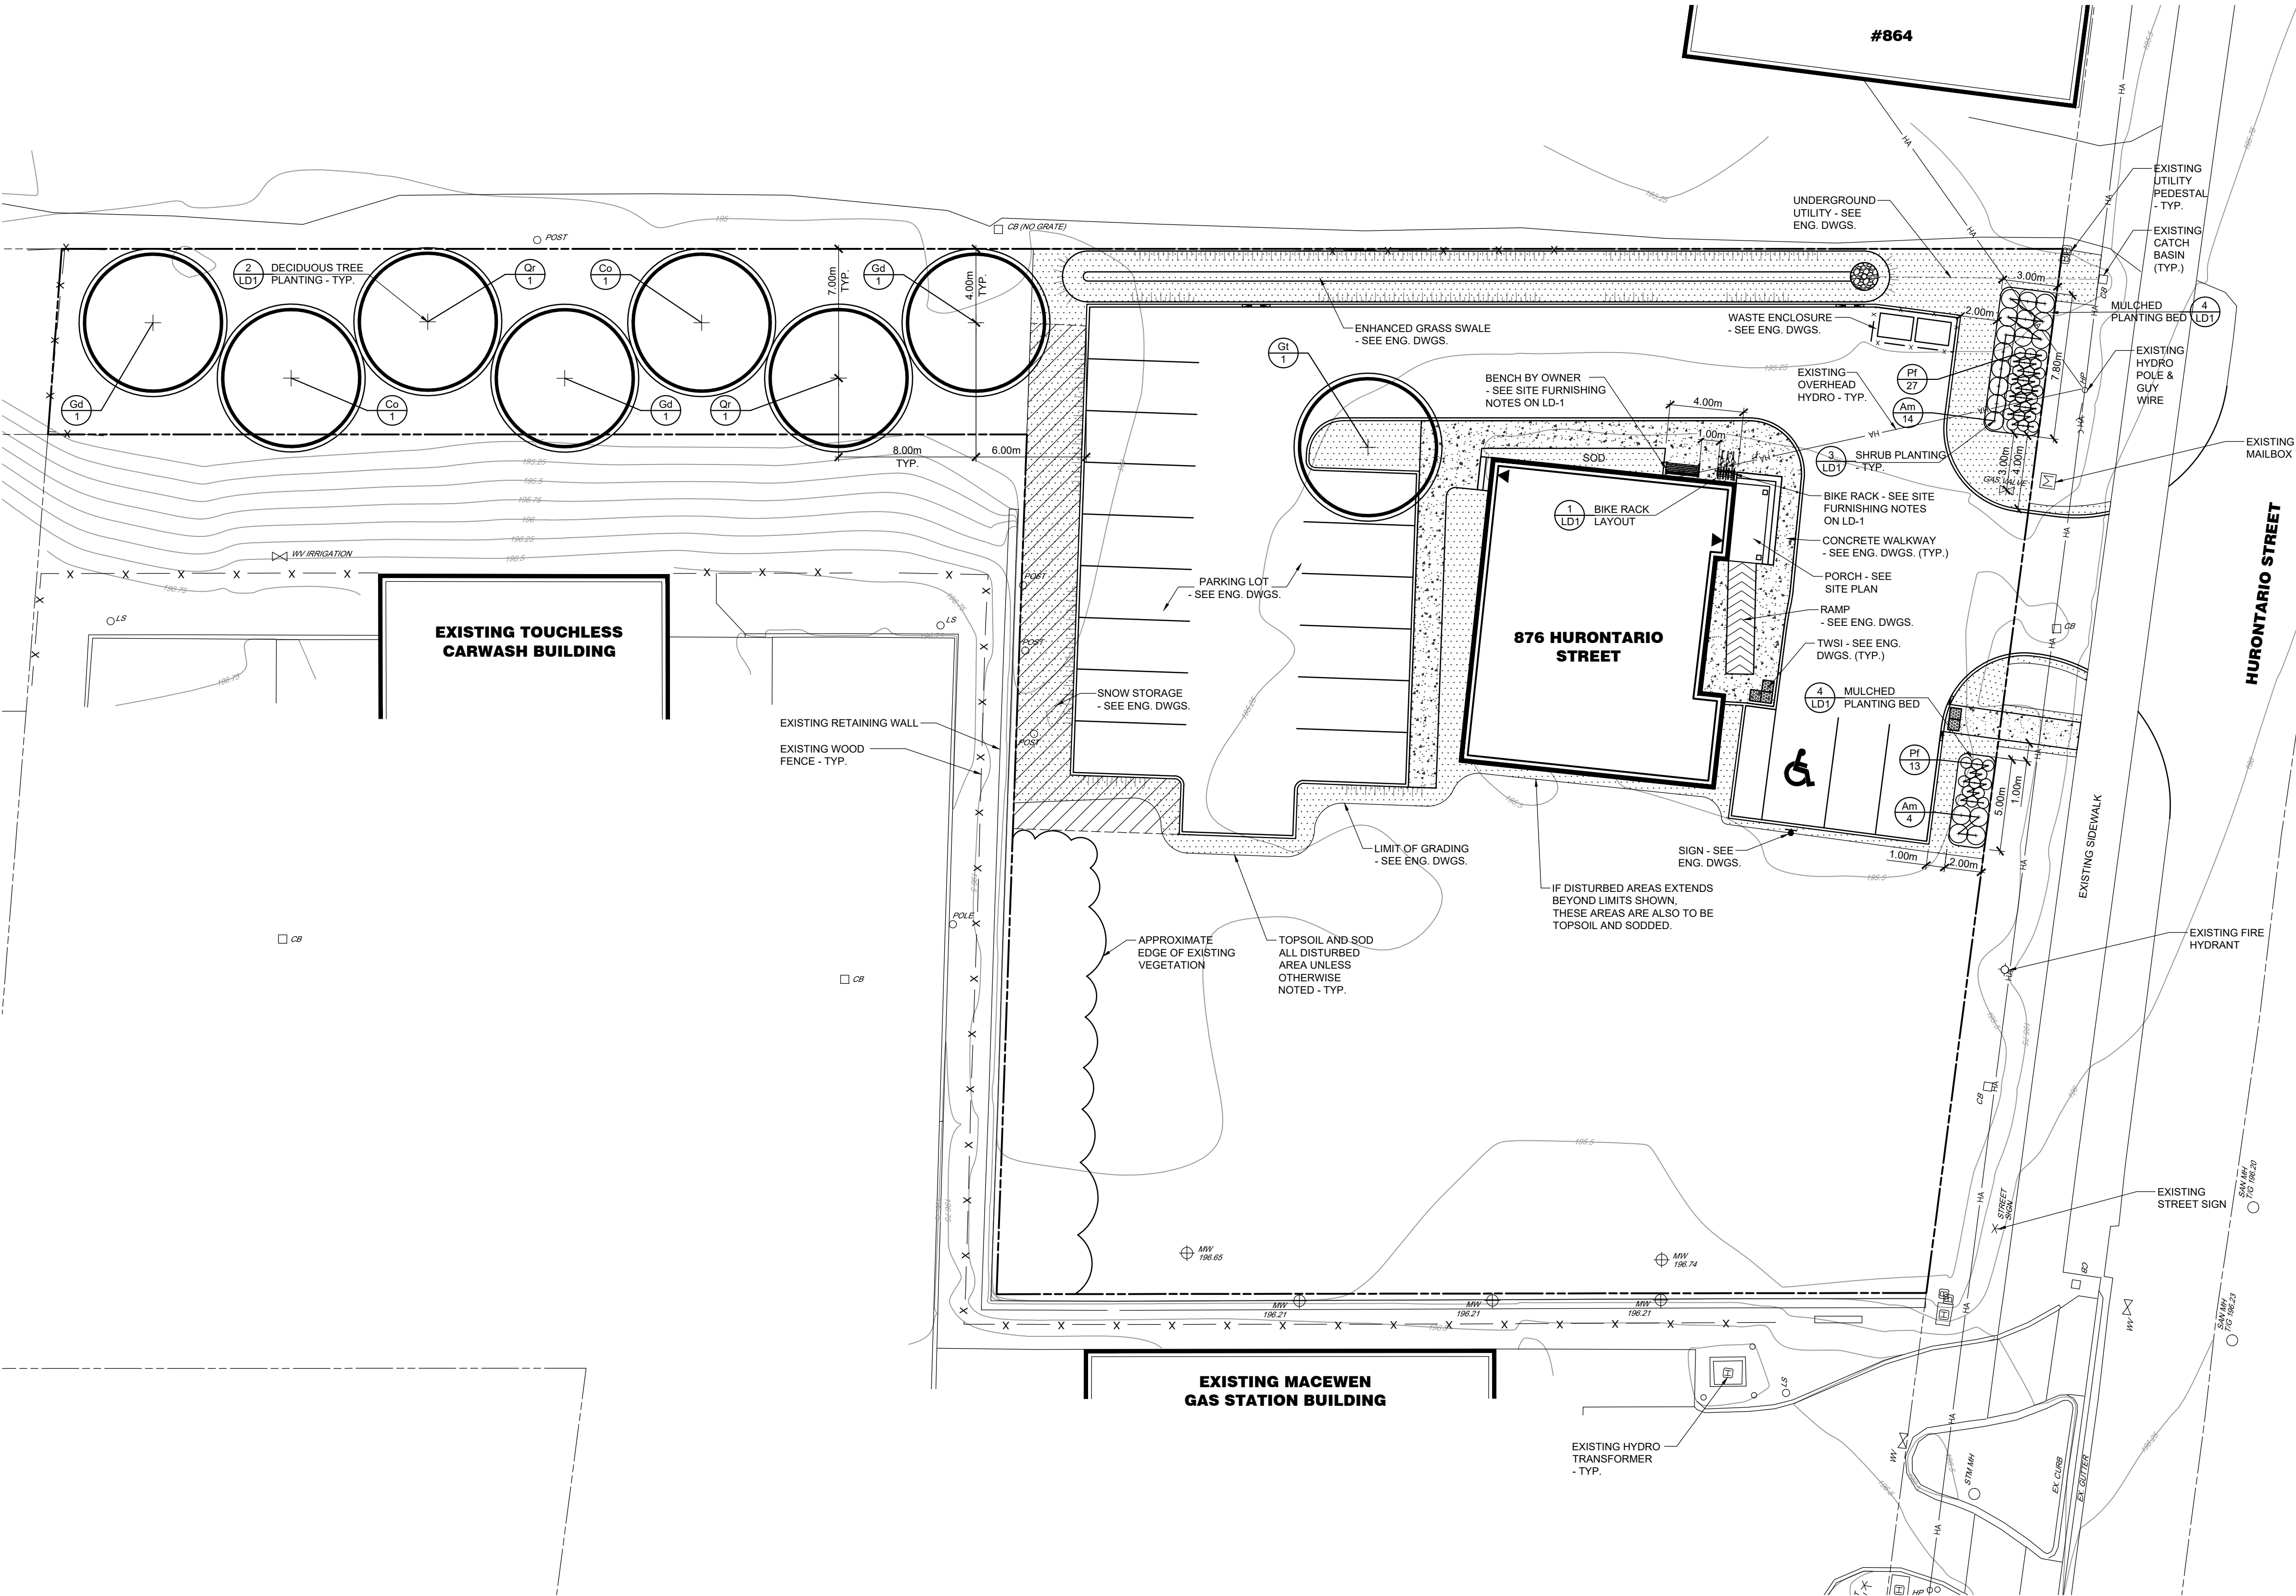

KEY PLAN NTS

- NOTES
1. BASE PLAN PREPARED BY TATHAM ENGINEERING LTD. (JUNE, 2026).
 2. ALL MEASUREMENTS ARE IN METRES UNLESS OTHERWISE NOTED.

FILE: PLSPMI2026233

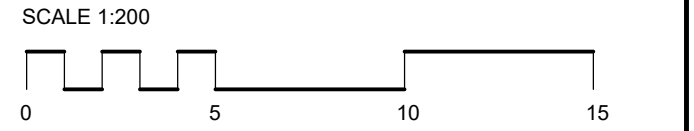

CONTRACT DRAWINGS


CONTRACTOR MUST VERIFY ALL DIMENSIONS AND BE RESPONSIBLE FOR SAME. ANY DISCREPANCIES MUST BE REPORTED TO THE LANDSCAPE ARCHITECT BEFORE COMMENCING WORK. DRAWINGS ARE NOT TO BE SCALED.

ENVISION-TATHAM CLAIMS COPYRIGHT TO THIS DOCUMENT WHICH MAY NOT BE USED FOR ANY PURPOSE OTHER THAN THAT PROVIDED IN THE CONTRACT BETWEEN THE OWNER/CLIENT AND THE LANDSCAPE ARCHITECT WITHOUT THE EXPRESS CONSENT OF ENVISION-TATHAM.

4	RE-ISSUED FOR THIRD SUBMISSION	OCT. 01/26	AB
3	RE-ISSUED FOR SECOND SUBMISSION	SEPT. 08/26	AB
2	SECOND SUBMISSION	AUG. 31/26	AB
NO.	REVISIONS	DATE	INITIAL

ENVISIONTATHAM

115 Sandford Fleming Drive, Suite 200, Collingwood, ON, L9Y 5A6
Tel. (705) 445-0422 Fax. (705) 444-2327
e-mail: inquiry@envision-tatham.com

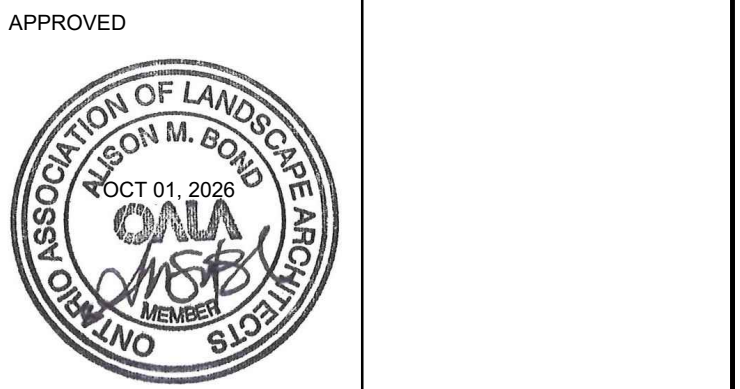

876 HURONTARIO STREET
TOWN OF COLLINGWOOD

LANDSCAPE PLAN

SCALE: 1:200	JOB NO. ET126011-1
DESIGN: AB	LP-1 DWG.
DRAWN: AAL	
CHECKED: AB	
DATE: JUNE 23, 2026	

