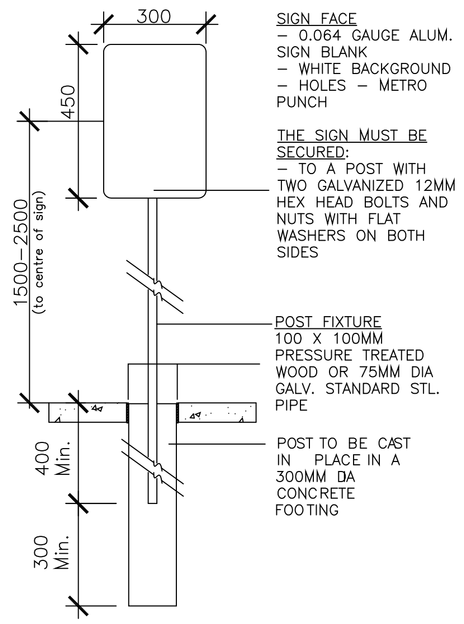

2 / A100 SIGNAGE WITH METAL POST

SCALE NTS

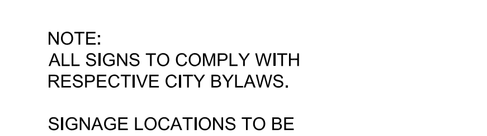

SIGNAGE TYPE 1 SIGNAGE TYPE 2

NOTE:
ALL SIGNS TO COMPLY WITH RESPECTIVE CITY BYLAWS.

SIGNAGE LOCATIONS TO BE APPROVED ON SITE BY ARCHITECT PRIOR TO INSTALLATION.

2 / A100 SIGNAGE

SCALE NTS

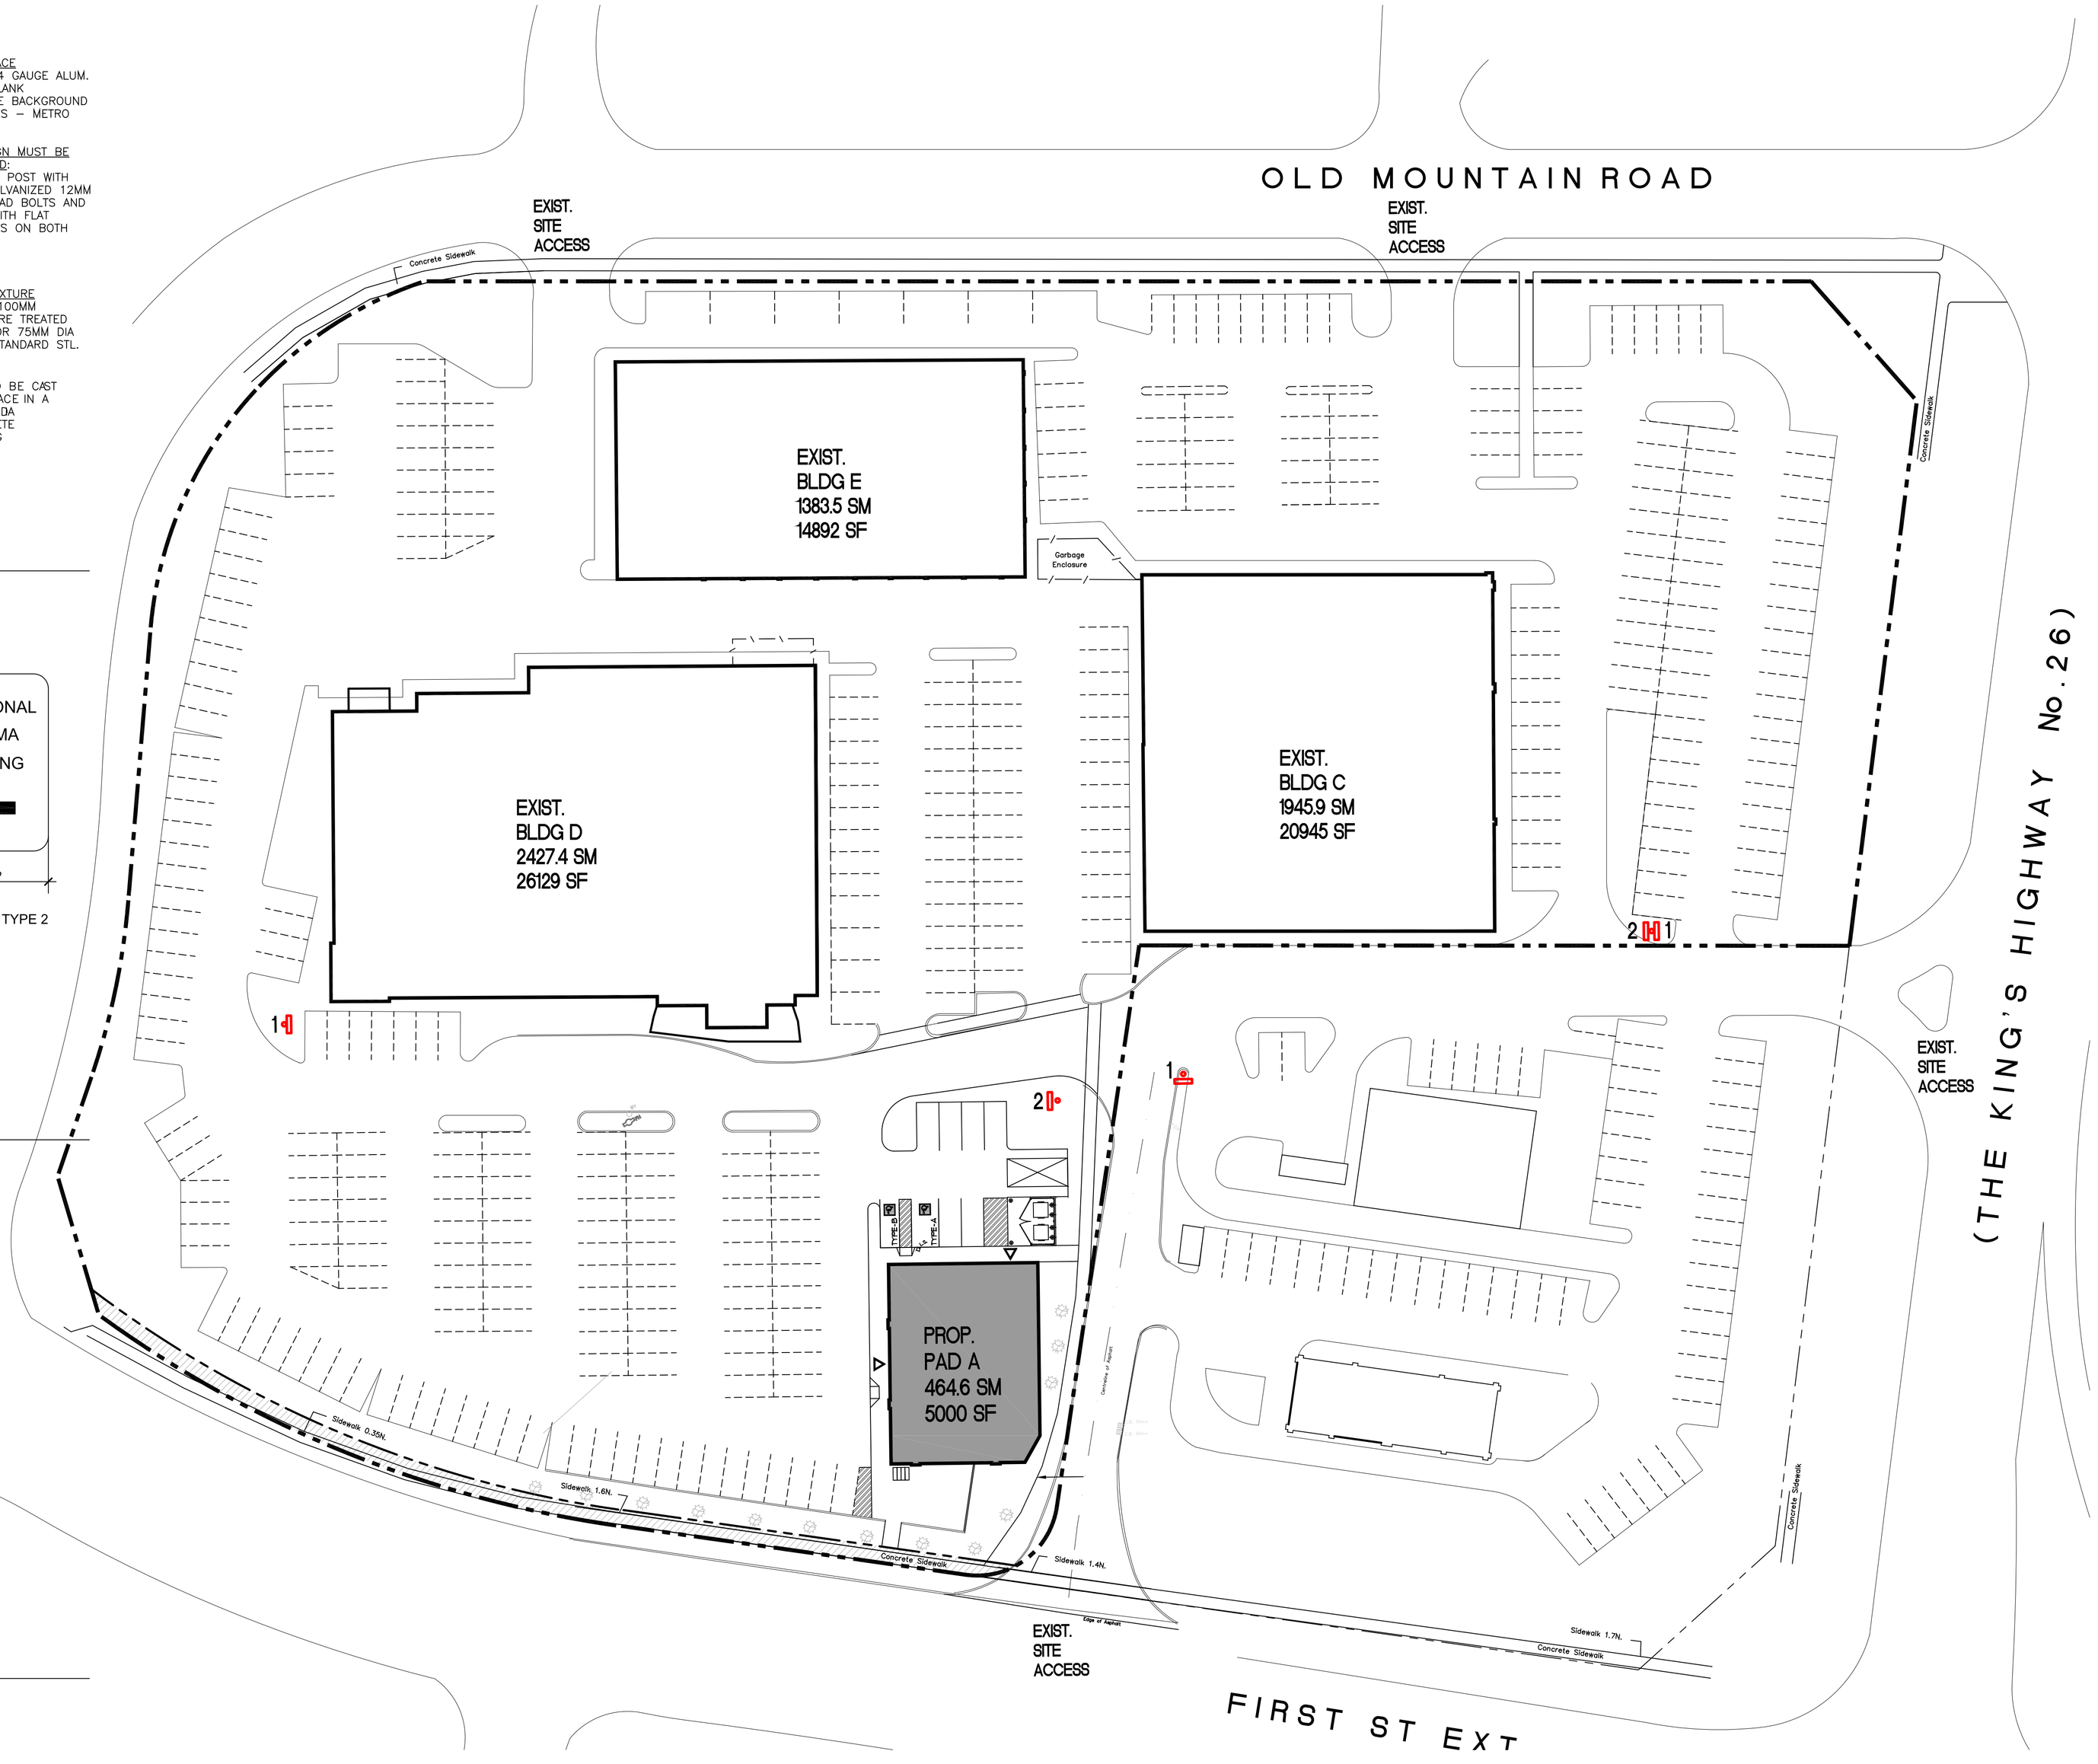

1 / A100 SITE PLAN

SCALE 1 : 500

NO.	BY	DATE	ISSUED
1	AB	OCT 28	COA

VERIFY ALL DIMENSIONS AND CONDITIONS AT THE JOB DO NOT SCALE PRINTS

PLANS AND SPECIFICATIONS ARE THE PROPERTY OF THE ARCHITECT AND MUST BE RETURNED AT COMPLETION OF THE WORK OR UPON REQUEST

THIS DRAWING MUST NOT BE USED FOR CONSTRUCTION UNLESS APPROVED AT RIGHT

APPROVED:

DATE:

OWNER : STEVE BISHOP
NORTH AMERICAN DEVELOPMENT GROUP.
2851 JOHN ST, SUITE ONE, MARKHAM, ONTARIO, L3R 5R7
TEL: (905)477-9200

SCOLER LEE BORENSTEIN + ASSOCIATES ARCHITECTS INC.
ARCHITECT: ALLAN BORENSTEIN
STE 900, 60 ST. CLAIR AVE E TEL: (416)362-7753
TORONTO,ONTARIO M4T 1N5 FAX: (416)362-8519

PROJECT
BLUE MOUNTAIN CENTRE
COLLINGWOOD ON.

DRAWING TITLE
SITE PLAN
DIRECTIONAL PARKING SIGNS

ONTARIO ASSOCIATION OF ARCHITECTS
ALLAN MICHAEL BORENSTEIN
LICENCE 7172

DRAWN	AB	FOLIO	15008
CHECKED	AB		
DATE	OCT 2019	DWG. NO.	A100
SCALE	AS NOTED		

X-REFS:

DRAWINGS REVISED: LAST UPDATED: